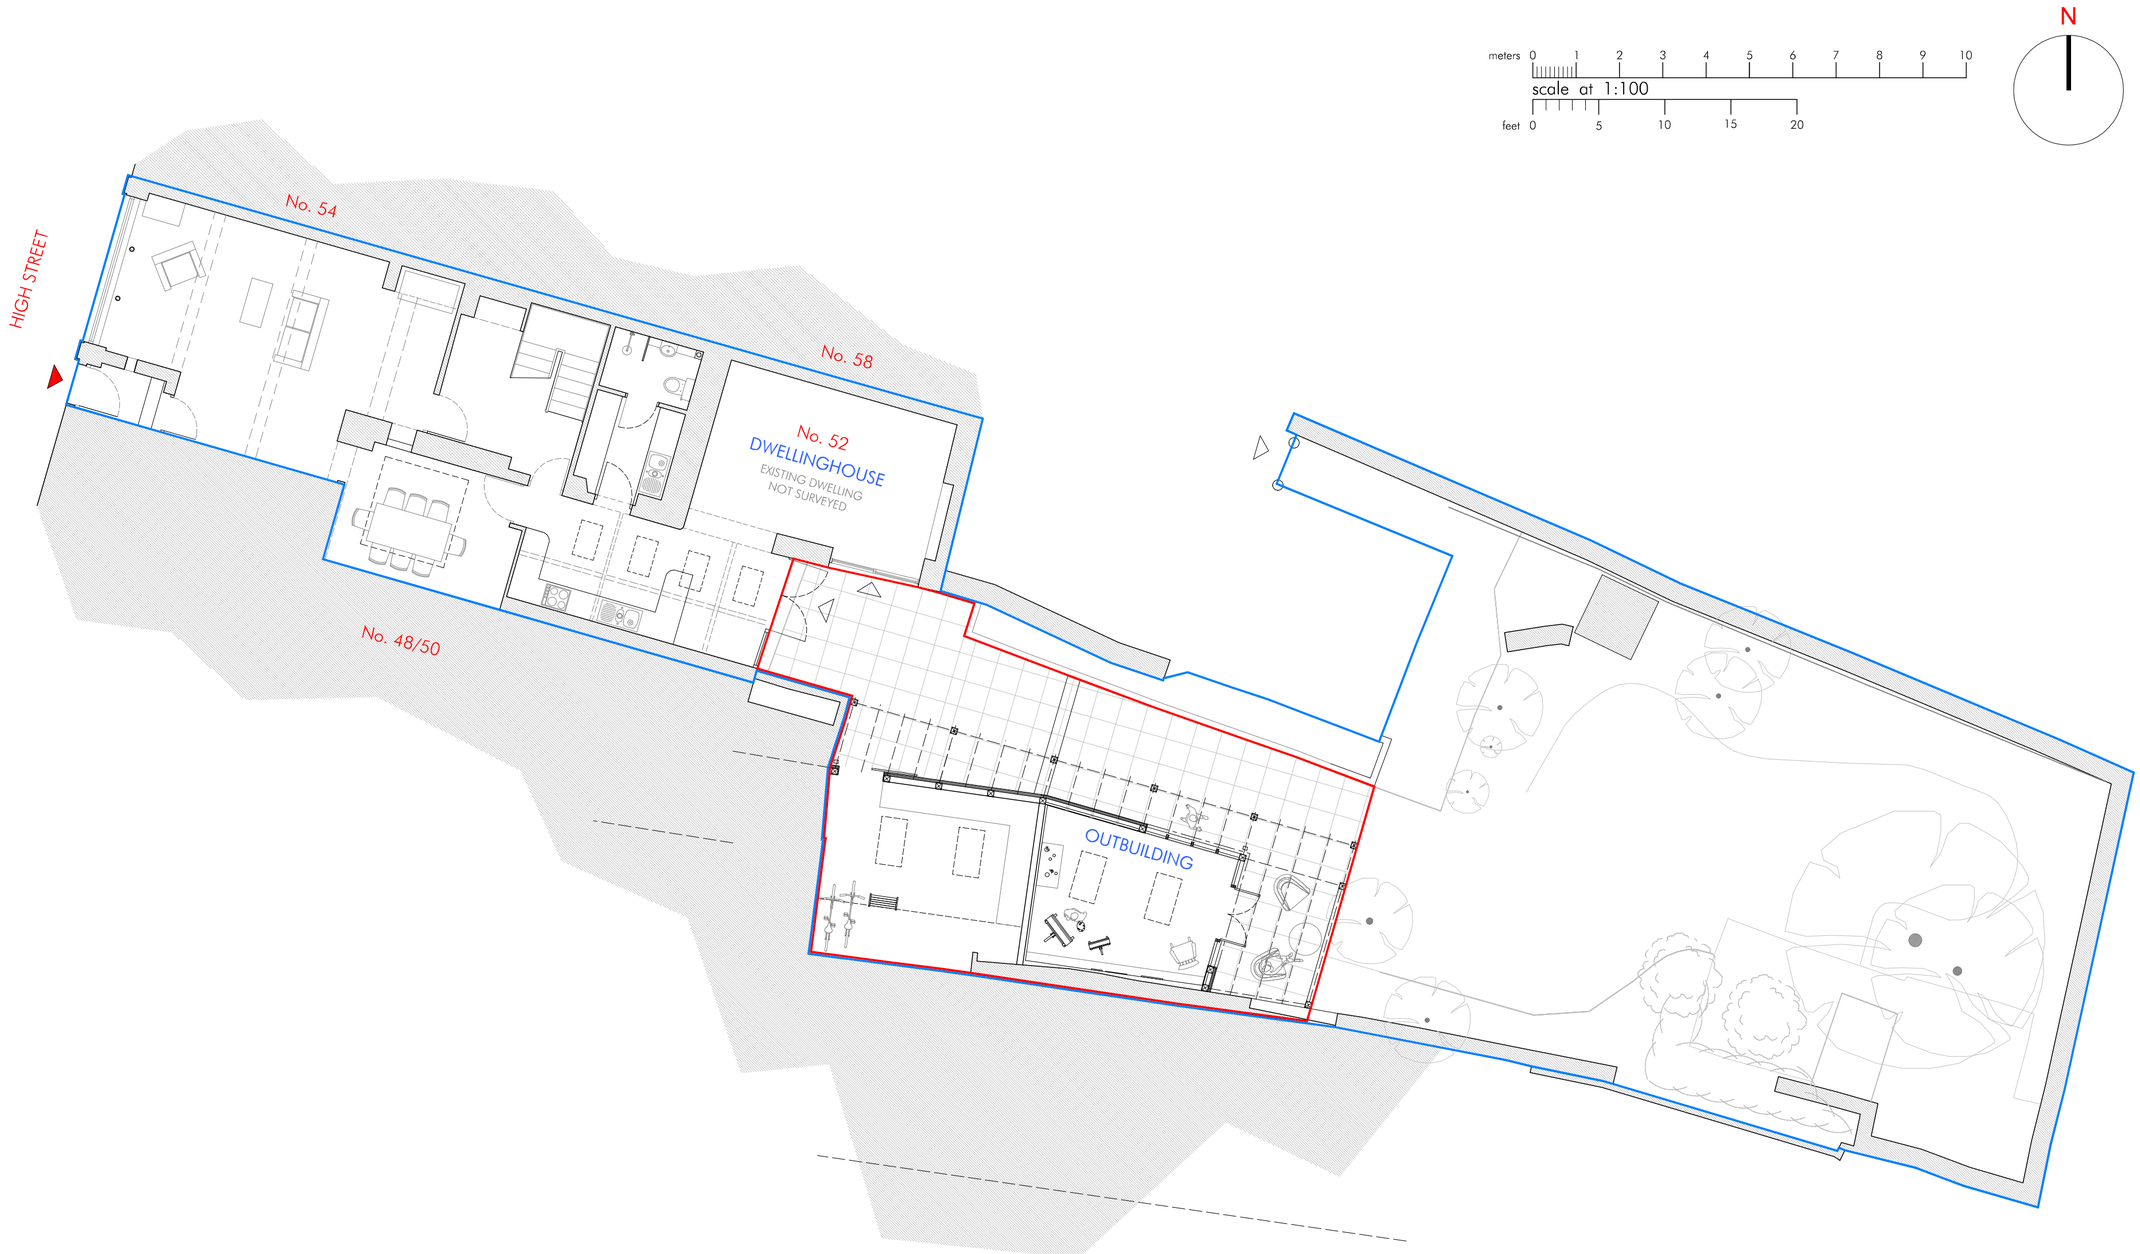

RIBA Chartered Practice

© This drawing is the Copyright of PKA Architects Ltd
Registered in England and Wales No 8605083.
Do not rely on Scaled Dimensions- work to figured dimensions only. If in doubt - ASK
All dimensions to be checked on site by contractor
Work to existing building features where appropriate
Any OS copyright data on this drawing is reproduced under licence

THE Green REGISTER OF CONSTRUCTION PROFESSIONALS

FILE PATH: C:\Users\44779\PKA Architects Ltd\TEAM PKA - Documents\Current Projects\2058 - Paul and Jill Bailey 52 High Street Corsham\05- Planning\2058_Plan 1.dwg

DATE PRINTED: Tuesday, 2 January, 2024

REVISIONS

CLIENT: Paul and Jill Bailey

JOB: 52 High Street, Corsham

DRAWN: BDS/cf DATE: 02-01-2024 SCALE: 1:100@A2

REF: Proposed Drawings: Site Plan

STATUS: ISSUED FOR PLANNING AND LISTED BUILDING APPLICATIONS

DRAWING NUMBER: P1 _ 2058_Plan 1.dwg

PKA ARCHITECTS
PKA Architects Ltd RIBA CHARTERED PRACTICE
Featherbrook, Whistley Road, Potterne, Devizes, Wiltshire. SN10 5TD
tel 01380-725688 peter@pka-architects.com www.pka-architects.com