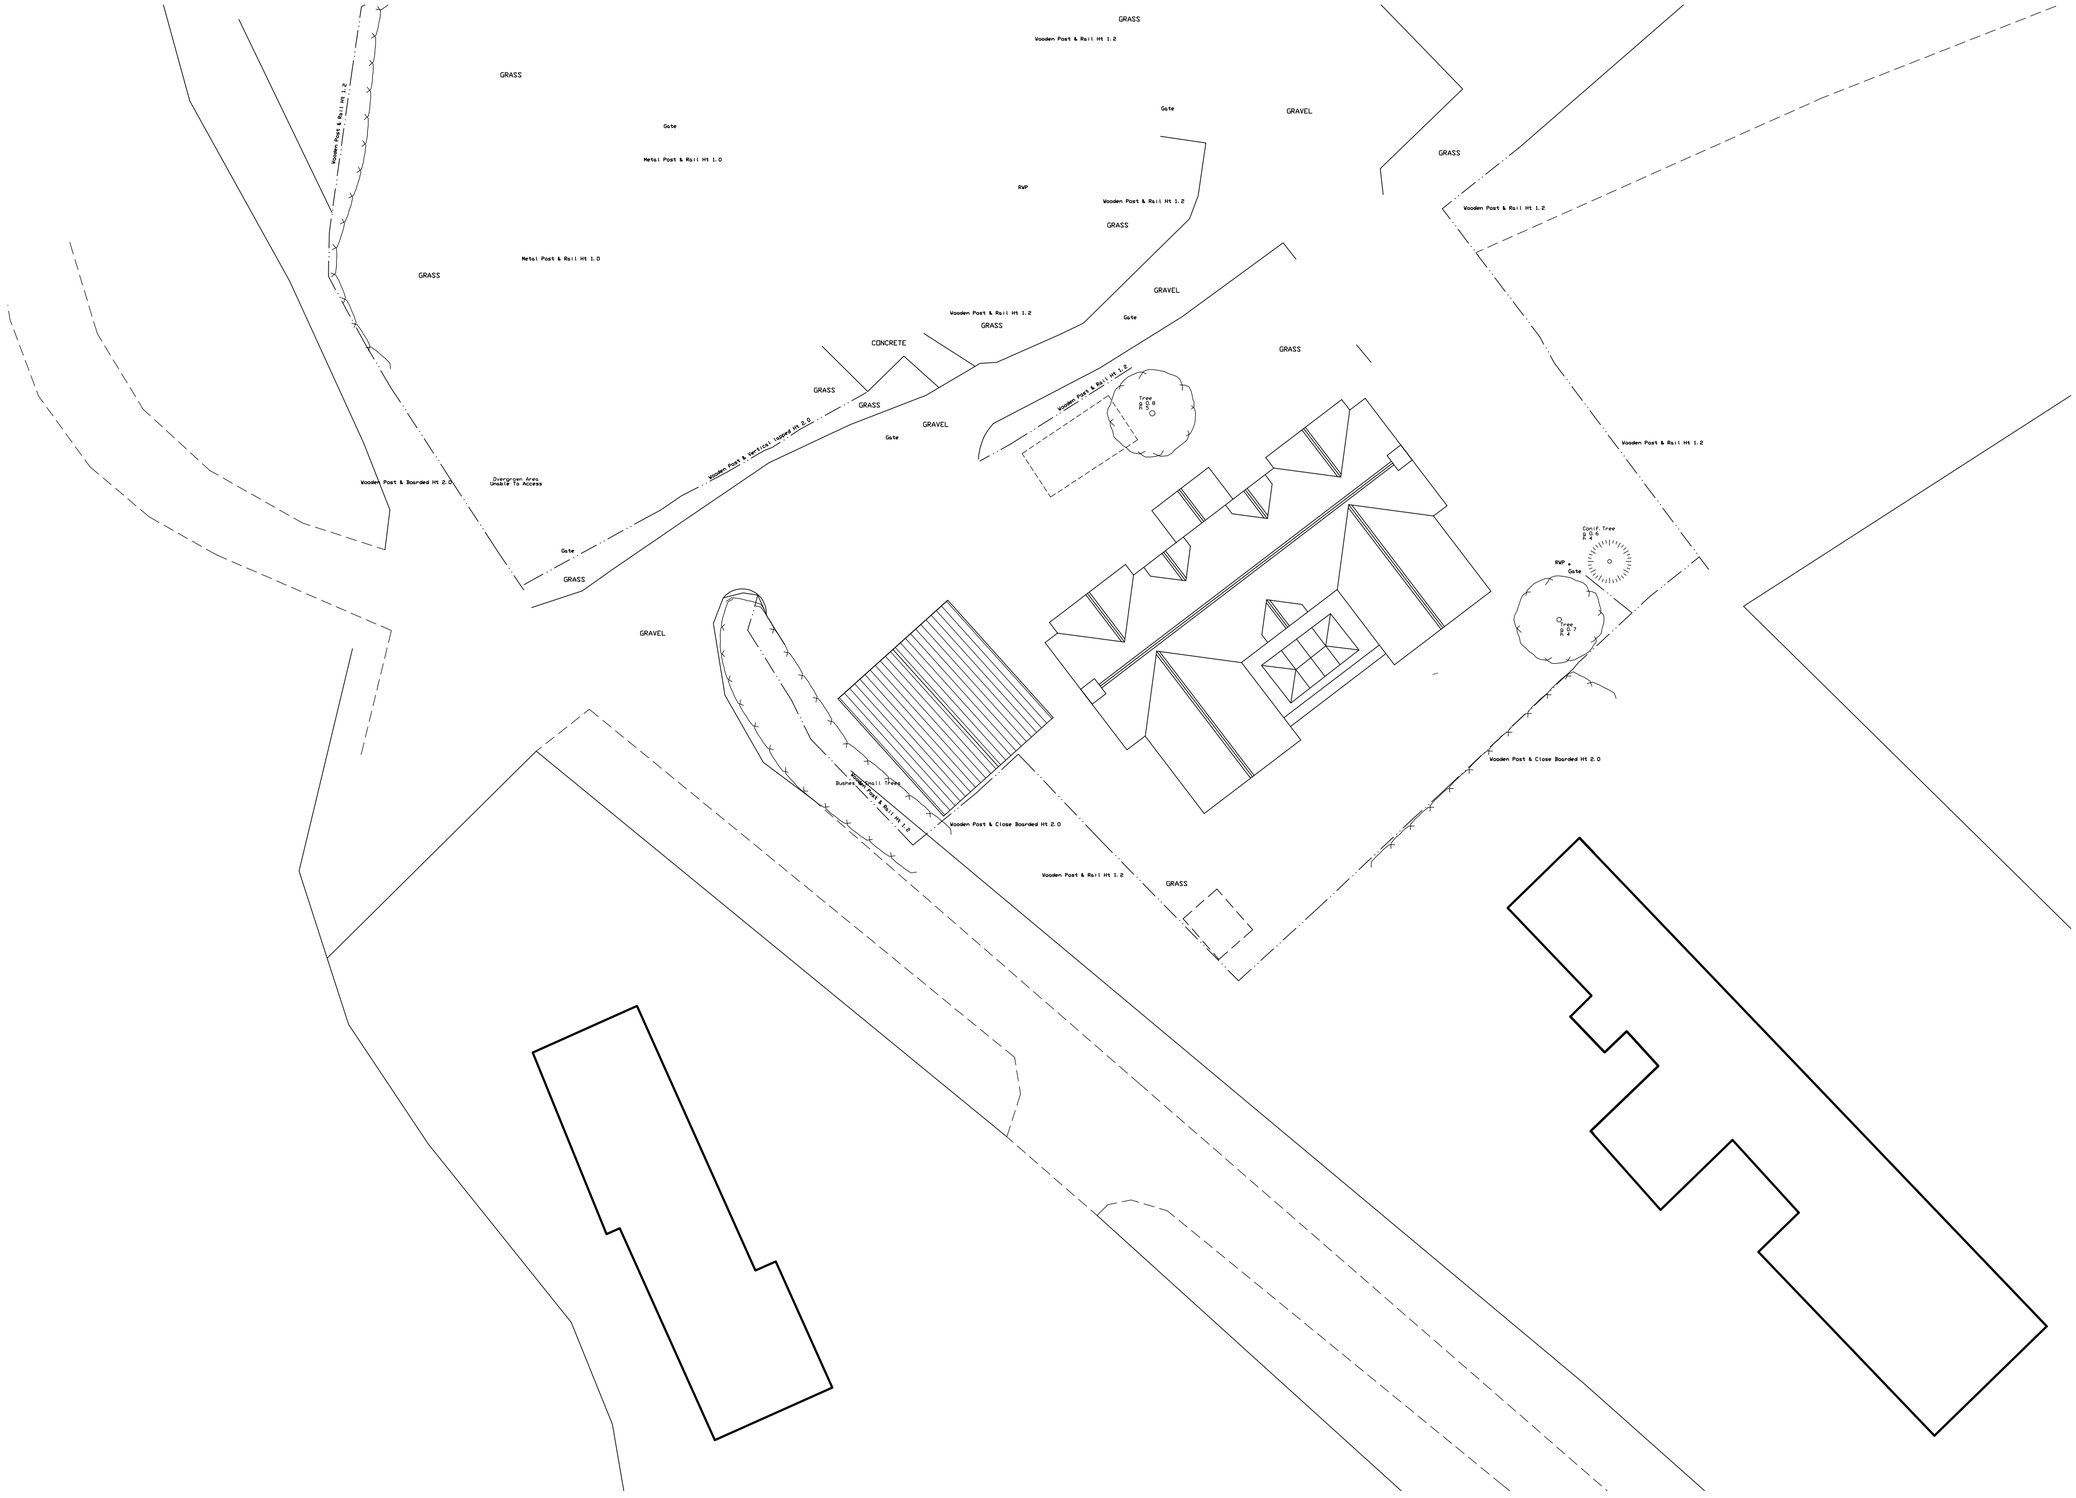

SITE PLAN 1:200

Rev Date Notes

lpc

TOWN AND COUNTRY PLANNING DEVELOPMENT CONSULTANTS

LPC (TRULL) LTD.,
TRULL, TETBURY, GLOUCESTERSHIRE GL8 8SQ
Tel: 01285 841433 email: admin@lpctrull.com

Client
Mr & Mrs Wason

Project
Brockhurst Stables, Greenhill

Drawing
SITE PLAN - PROPOSED

Date: December 2023 Scale: 1:200 @ A2

Drawing Number
LPC 4325 PR 301