409750

409800

409850

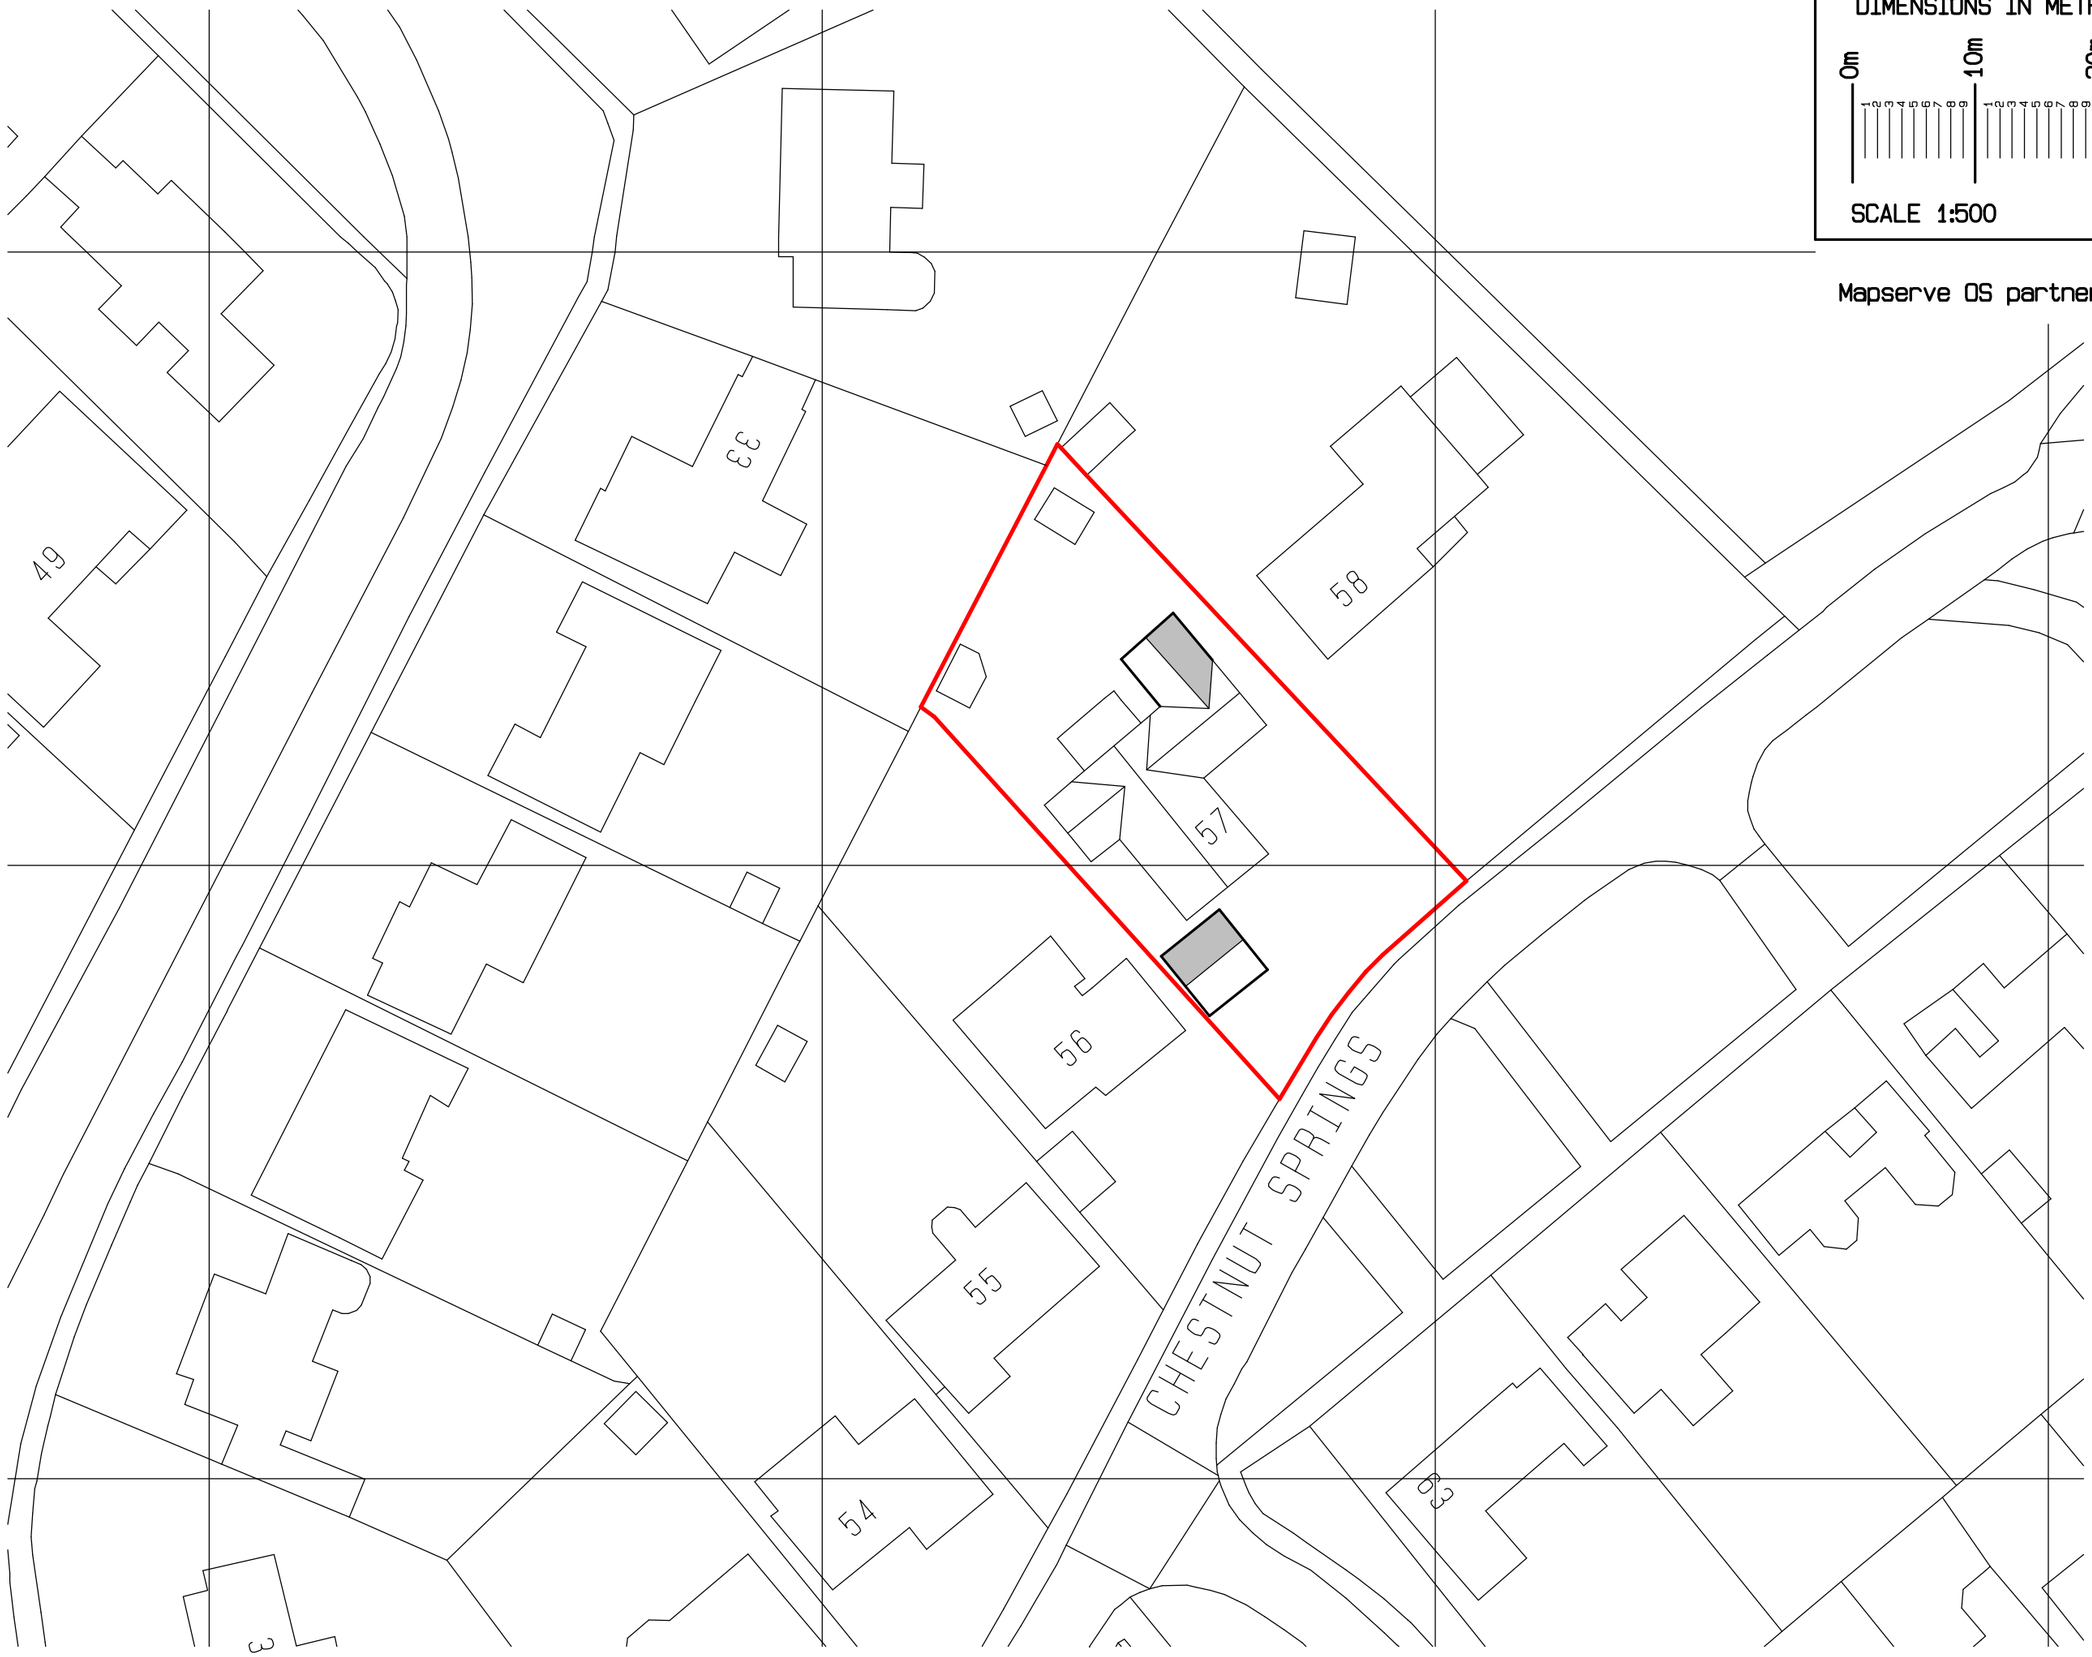

SCALE BAR
DIMENSIONS IN METRES

0m 10m 20m 30m 40m 50m

SCALE 1:500

Mapserve OS partner license number is 100053143.

N

NEIL ARMSTRONG
ARCHITECTURAL SERVICES

31 Church Ground, South Marston,

Swindon, Wilts. SN3 4FL. Tel: (01793) 832158

client
MR AND MRS I THOMPSON
5 LINDEN WAY
SWINDON
WILTS
SN5 5DE

project
57 CHESTNUT SPRINGS
LYDIARD MILLICENT
NR SWINDON
WILTS. SN5 3NB.

title
PROPOSED SITE PLAN

scale	date	drawn
1:500	3-1-2024	NBA
		paper A3

revision	no.
	Y23-125-5

Work to figured dimensions only.
Any queries should be
referred to the address shown above.
This drawing is the Copyright of
Neil Armstrong Architectural Services
and shall not be altered, copied or reproduced
in anyway without prior written consent.

185886