
* COPYRIGHT.
DO NOT SCALE EXCEPT FOR PLANNING PURPOSES.
CHECK ALL DIMENSIONS ON SITE.
THIS DRAWING IS ONLY TO BE USED ON THE SITE
FOR WHICH DESIGNED.


1:200 2m 4 6m 8 10m 12
1:1 10mm 20 30mm 40 50mm 60

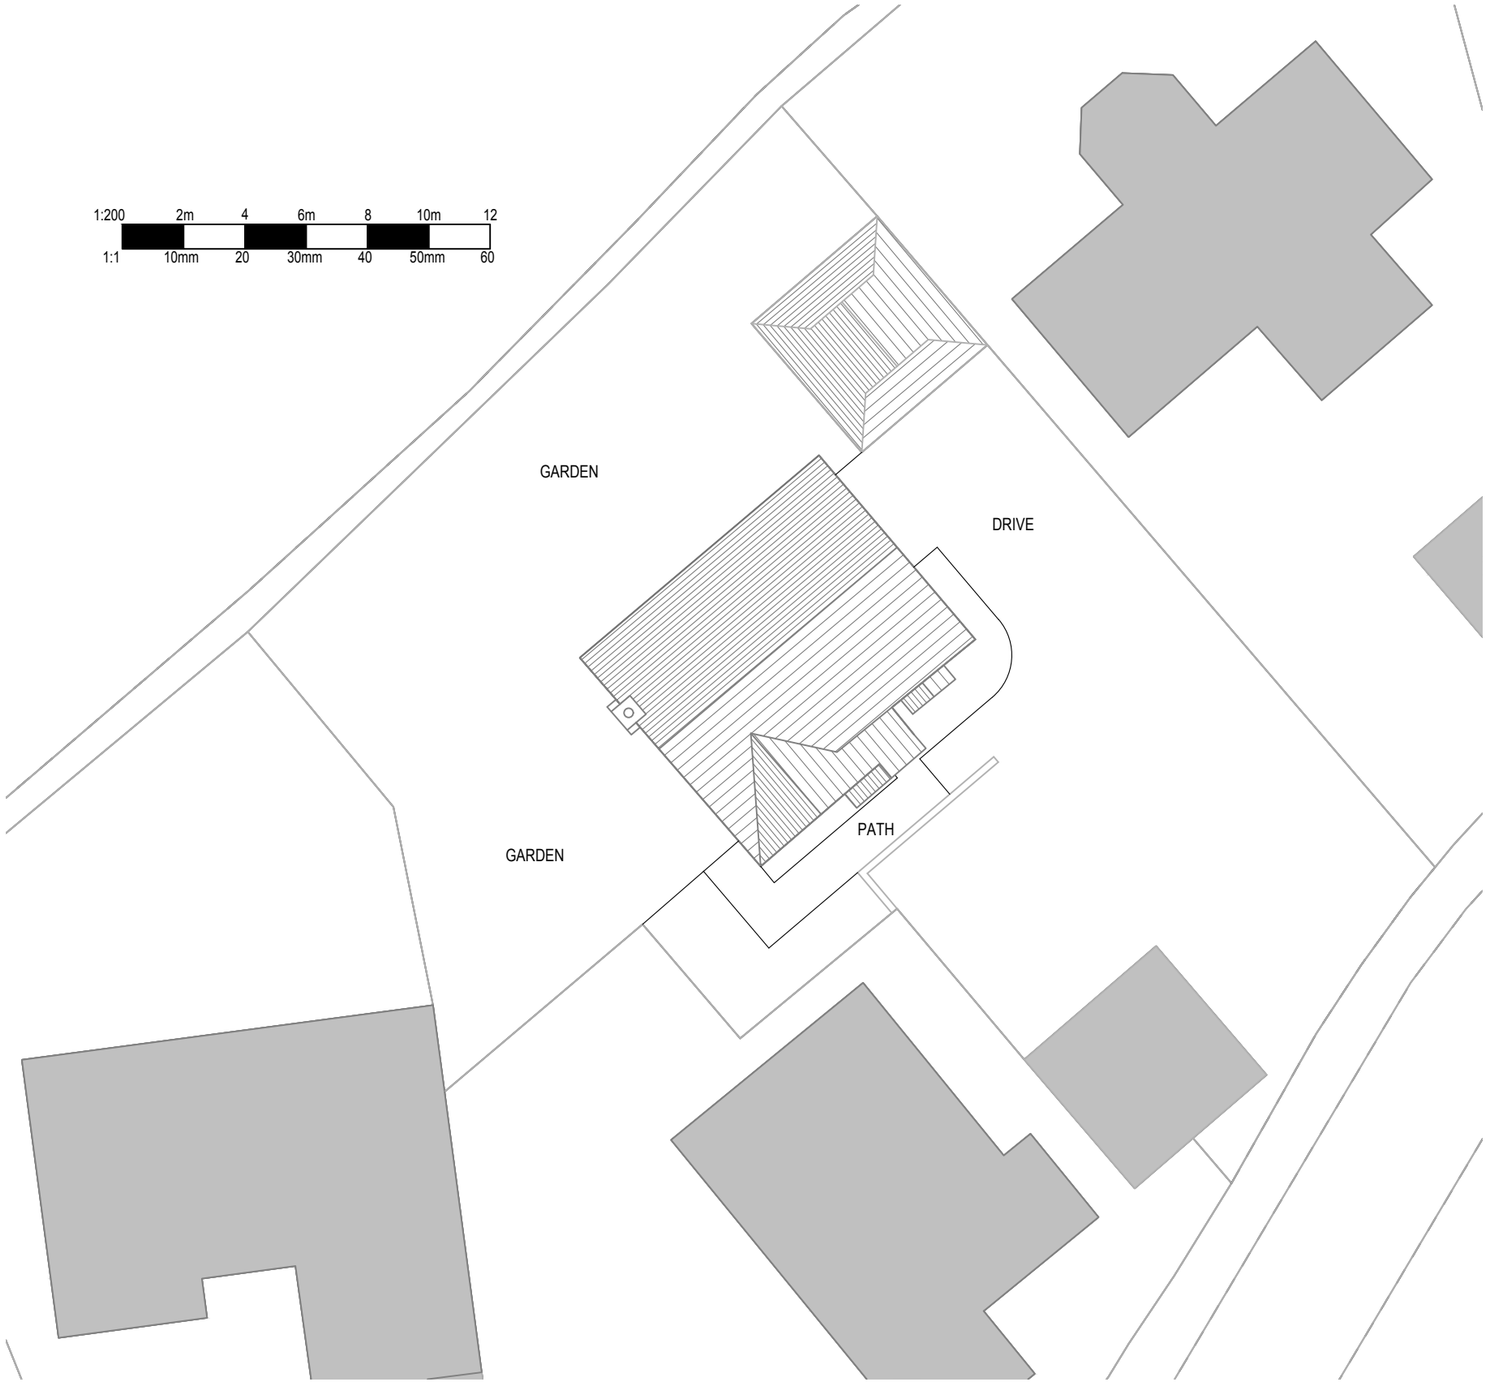

SITE PLAN @ 1:200

1:1250 12.5m 25 37.5m 50 62.5m 75

NORTH

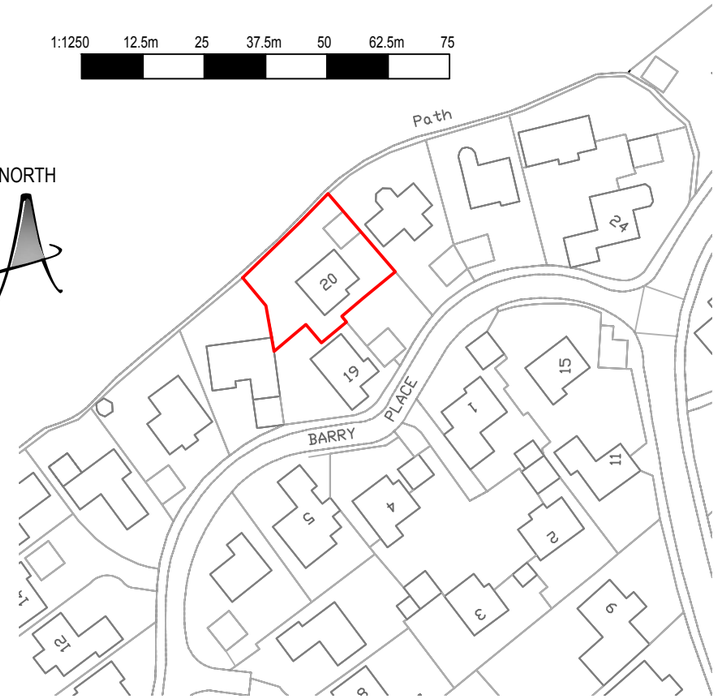

LOCATION PLAN @ 1:1250

REVISIONS		DATE

CLIENT:
MR HINXMAN & MRS BARBIER

PROJECT:
PROPOSED EXTERNAL ALTERATIONS AT:
20 BARRY PLACE
DERRY HILL
CALNE
WILTSHIRE
SN11 9NX

TITLE:
LOCATION PLAN
SITE PLAN

DRAWN: KT	SCALES @ A3:
CHECKED: JA	1:1250 1:200
DATE: SEP 23	
DRG No: AA/23/39/03	REV.: -

Armstrong architecture
THE OLD BAKEHOUSE, 21 TIMBER STREET,
CHIPPENHAM, WILTSHIRE, SN15 3BS
01249 404 004 info@armstrongarchitecture.co.uk