

* COPYRIGHT.
DO NOT SCALE EXCEPT FOR PLANNING PURPOSES.
CHECK ALL DIMENSIONS ON SITE.
THIS DRAWING IS ONLY TO BE USED ON THE SITE FOR WHICH DESIGNED.


1:50 1m 2m 3m
1:100 1m 2m 3m 4m 5m 6m
1:20 200mm 4 600mm 8 1000mm 12
1:1 10mm 20 30mm 40 50mm 60

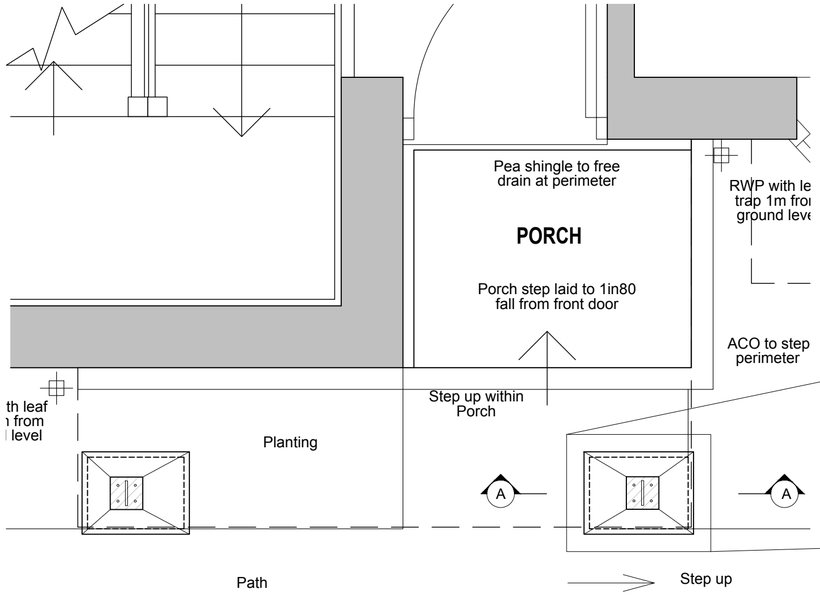


PROPOSED PORCH PLAN - SCALE 1:20

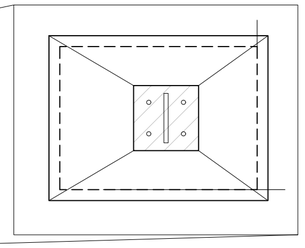

PIER DETAIL PLAN - SCALE 1:10

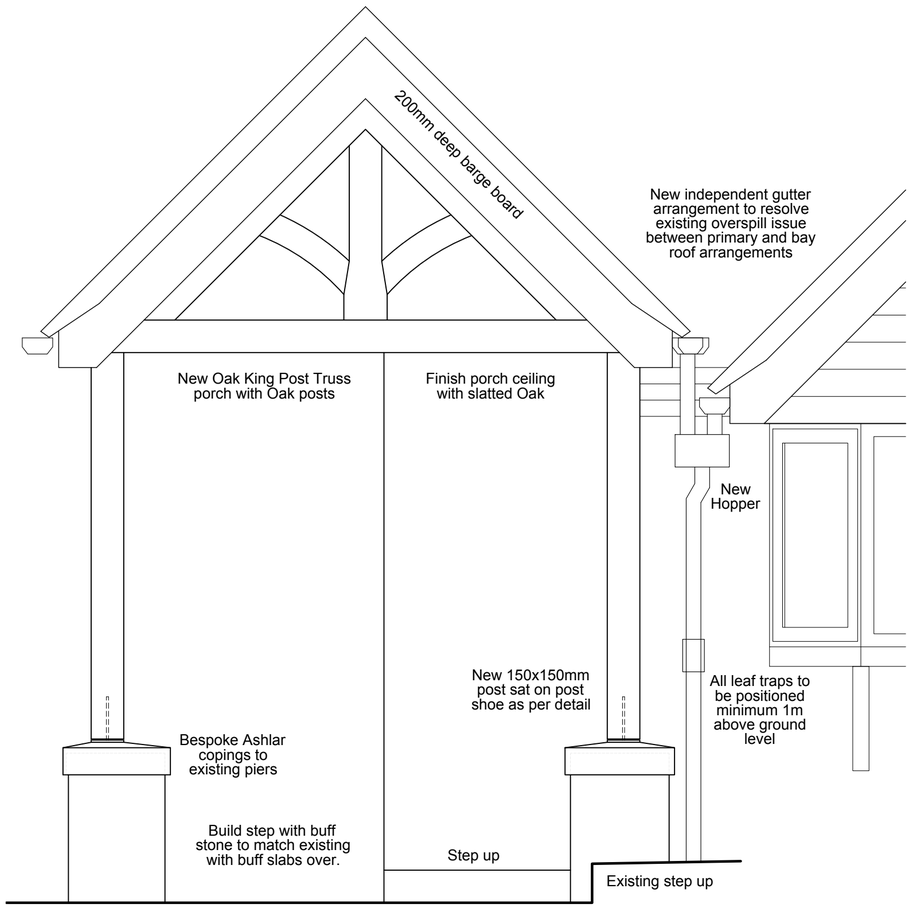

PROPOSED PORCH ELEVATION - SCALE 1:20

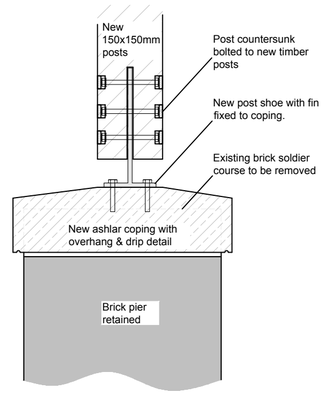

PIER DETAIL SECTION - SCALE 1:10

REVISIONS		DATE

CLIENT:
MR HINXMAN & MRS BARBIER

PROJECT:
PROPOSED EXTERNAL ALTERATIONS AT:
20 BARRY PLACE
DERRY HILL
CALNE
WILTSHIRE
SN11 9NX

TITLE:
PROPOSED PORCH DETAILS
PROPOSED PIER DETAILS

DRAWN: KT	SCALES @ A3: 1:20, 1:10
CHECKED: JA	
DATE: SEP 23	
DRG No: AA/23/39/13	REV: -

Armstrong architecture
THE OLD BAKEHOUSE, 21 TIMBER STREET,
CHIPPENHAM, WILTSHIRE, SN15 3BS
01249 404 004 info@armstrongarchitecture.co.uk