



REPRODUCING THESE DRAWINGS BY PRINTING OR COPYING MAY LEAD TO ERRORS, PLEASE REFER TO SCALE BAR. DO NOT SCALE OFF THESE DRAWINGS FOR CONSTRUCTION PURPOSES. IF ANY DISCREPANCIES ARE FOUND, PLEASE CONTACT WESTERN DESIGN ARCHITECTS IMMEDIATELY.

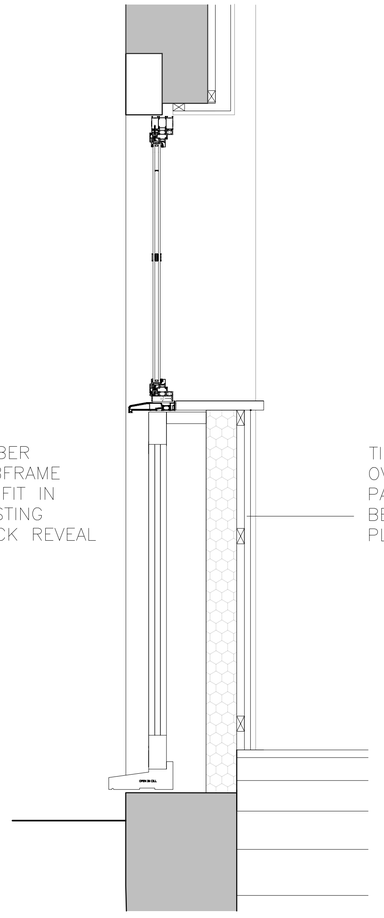


ED2

ED2

1 – Aluminium window frame and sill.
2 – Double Glazed
3 – Powder coated finish

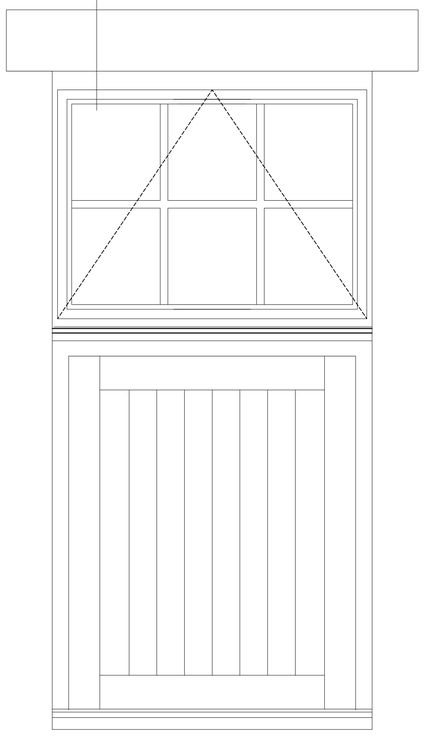


TIMBER SILL

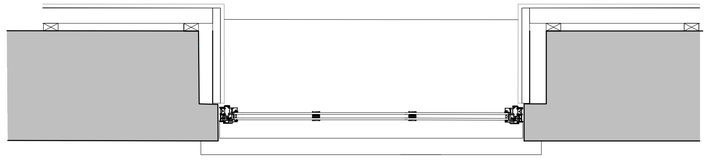


W4

1 – Aluminium window frame and sill.
2 – Double Glazed
3 – Powder coated finish

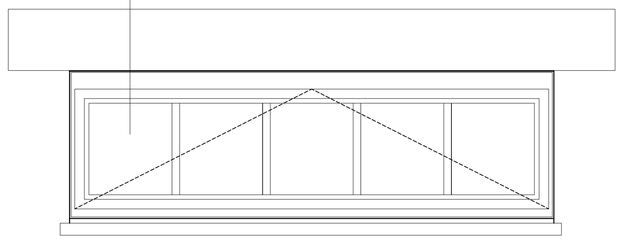

EXISTING TILE SILL

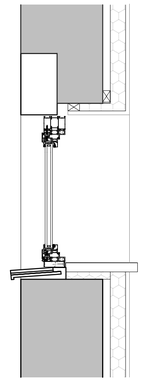

W4

DESIGNERS RISK ASSESSMENT-
HEALTH AND SAFETY
THE CONSTRUCTION (DESIGN AND MANAGEMENT) REGULATIONS 2015

For significant hazards specific to the project please refer to Drawing CDM01 where appropriate

NOTES:-

1 GLAZING (PLANNING CONDITION 5)

ALL GLAZING AND ROOFLIGHTS SHALL HAVE SOLAR CONTROL FILM APPLIED TO THE GLAZING TO REDUCE VISIBLE LIGHT TRANSMITTANCE AS FOLLOWS;

Glazing to be treated with LLumar solar controlfilm to reduce visible light transmittance,supplier, Solarshield Ltd www.solarsheld.co.uk.

GENERAL GLAZING

Windows and Door glazing to be fitted with LLumar Dual Reflective 15 Film to reduce Visible Light Spill. See submitted brochure and data sheet. (DF15 is a lighter tint than DR35)

ROOFLIGHTS

Rooflight Glazing to be fitted with LLumar Dual Reflective 35 Film to reduce Visible Light Spill. See submitted brochure and data sheet. (DF 35 is the darkest tint)

Windows and glazed doors to be fitted with blinds or curtains.

2 Additional Aluminum sub-frames may be required to the Aluminum frames so that insulated plasterboard at the reveals can be coordinated with the window frames.

REV.	REVISION DETAILS	BY	CKD	DATE
A	TRICKLE VENTS OMITTED	MDH	-	13.12.23

WDA
westerndesignarchitects.com
Western Design Architects
12 The Granary, Hinton Business Park, Tarrant Hinton, Dorset, DT11 8JF
T:01258 830675 E:info@westerndesign.co.uk

CLIENT
HFH Investments Ltd

PROJECT
Berrybrook Farm

DRAWING TITLE
Door ED2 and Window W4 Details

DRAWN BY	CHECKED BY	DATE
MDH	-	01.03.22
SCALE: 1:10@A1		JOB NO.: 2021032
DRAWING NO.: 70		REVISION: A

PLANNING

THIS DRAWING IS COPYRIGHT © Western Design Ltd 2023