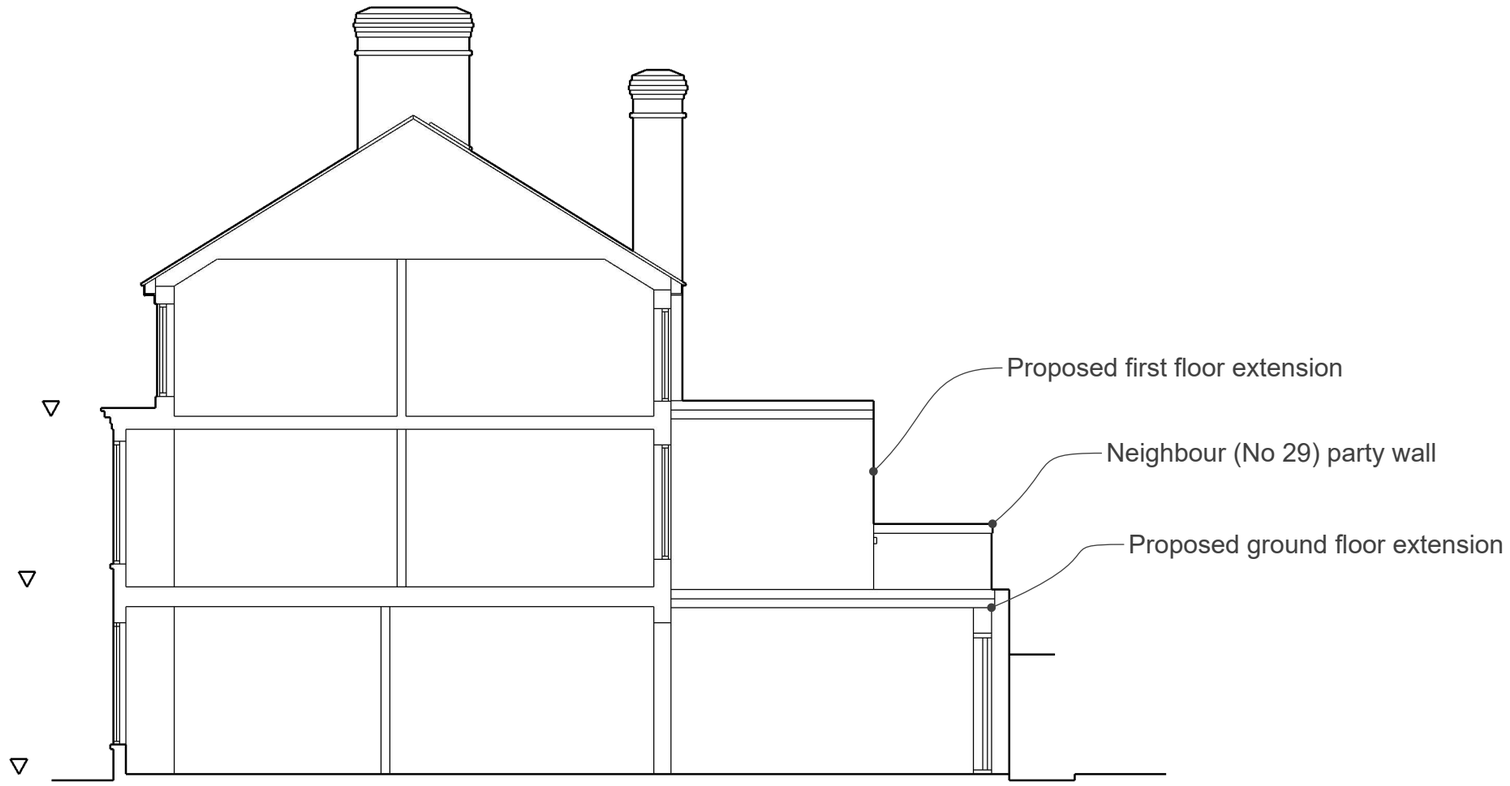

Elevations - Right Side - Proposed
(Right side viewed from front)

Scale: 1:100 A3

1.0 m — 5.0 m

Design and Planning Works Ltd
www.theplanningworks.co.uk