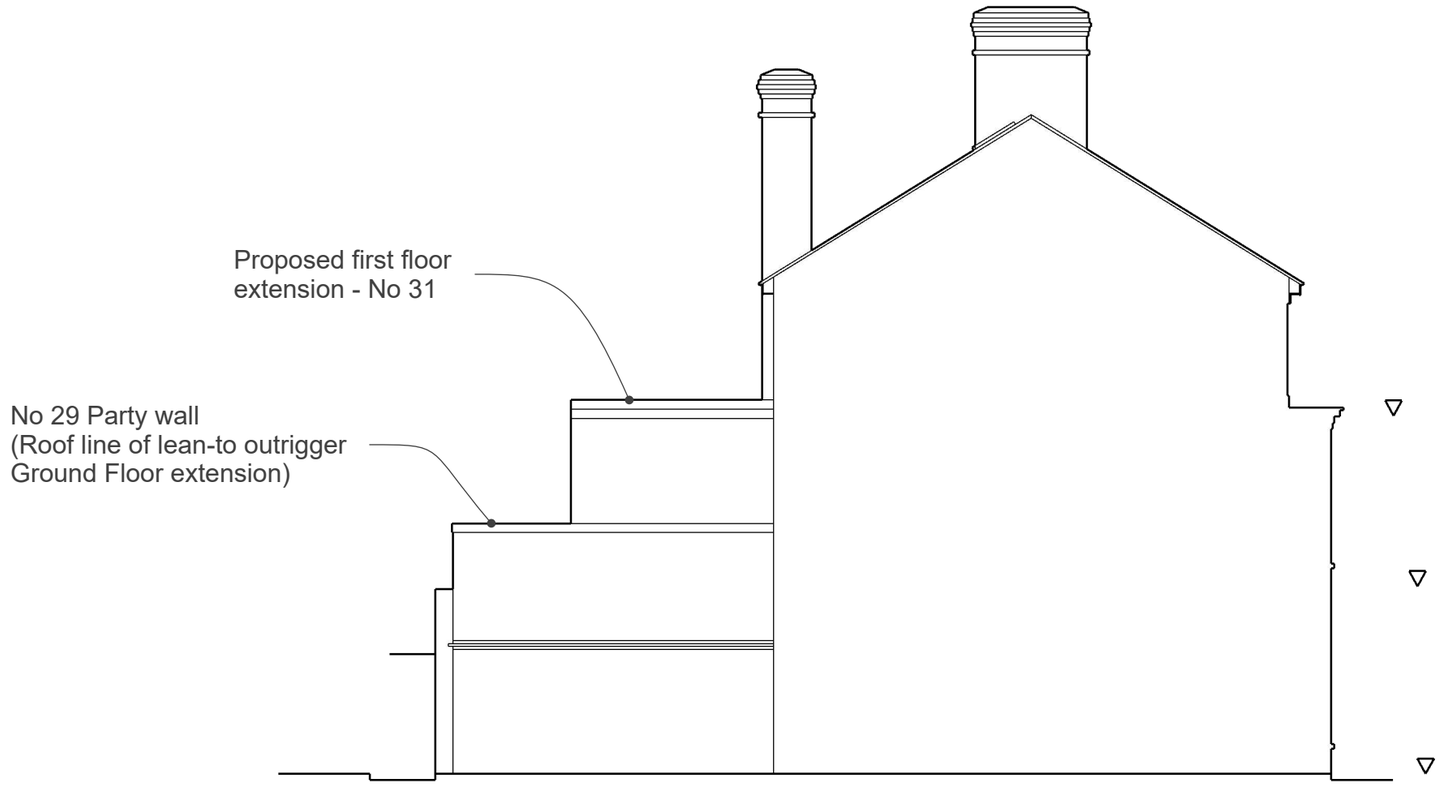

Elevations - Left Side - Proposed
(Left side viewed from front)

Scale: 1:100 A3

1.0 m 5.0 m

Design and Planning Works Ltd
www.theplanningworks.co.uk