


NORTH EAST ELEVATION

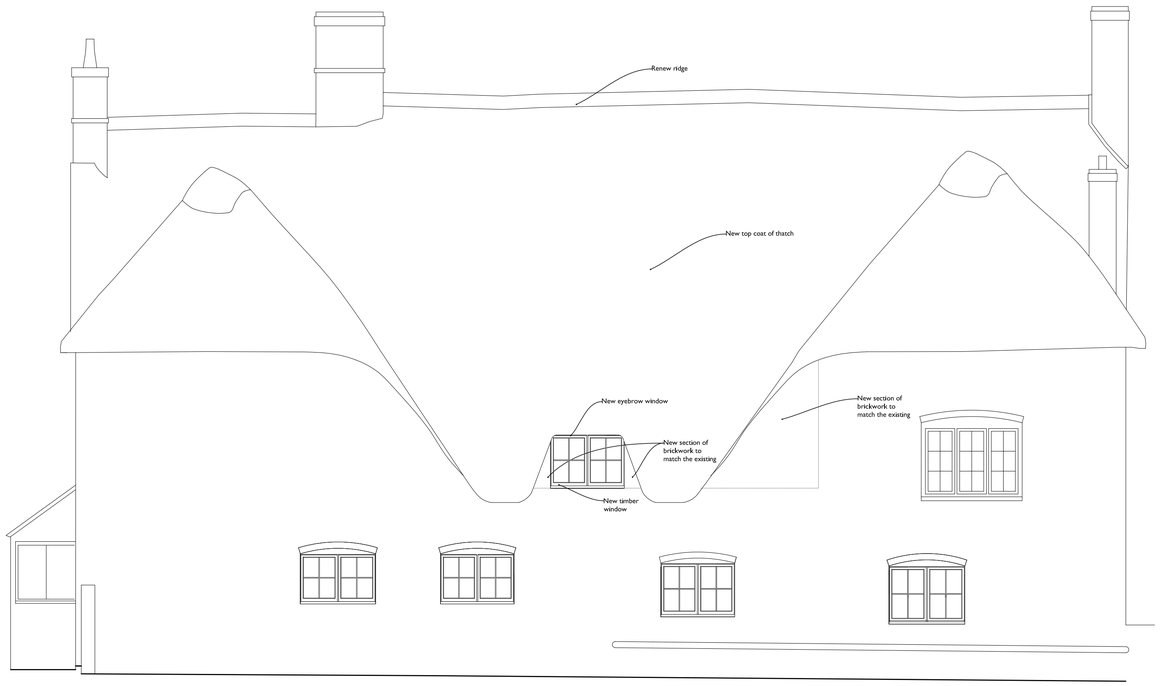


SOUTH EAST ELEVATION




SECTION BB




SOUTH WEST ELEVATION

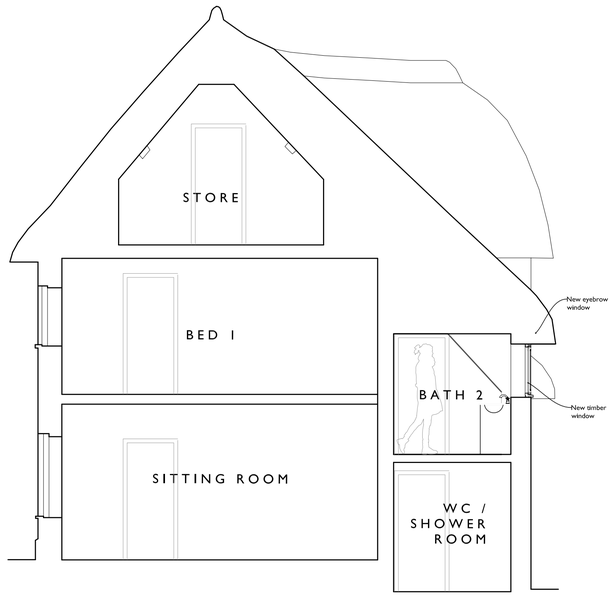


SOUTH EAST ELEVATION

0m 1m 2m 3m 4m 5m
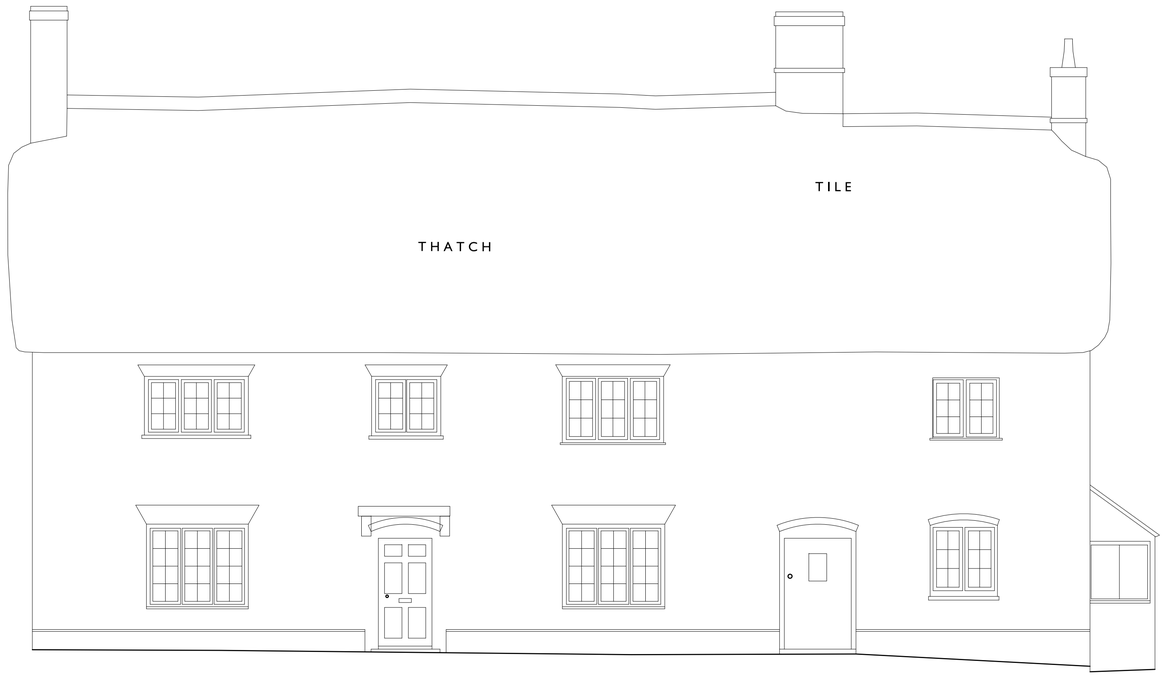
| Rev. | DR. | CH. | Date | Notes |
|---|---|---|---|---|
| A | GH | JH | 21.12.23 | Revised for Planning |
| - | GH | JH | 14.06.23 | First Issue |

PROJECT: Lower Farm Cottages

DRAWING: Proposed Elevations

DRAWING No.: 4285 - 08A

SCALE: 1:50 @ A1
1:100 @ A3

DATE: MAY 2023

llewellyn harker lowe

home farm, east pennard, shepton mallet, BA4 6TT Tel 01749 860022
email architects@llewellynharker.com
© llewellyn harker architects 2016

Do not scale from this drawing use figured dimensions only