Location Plan

Site Address: **Box Recreation Field, Valens Terrace, Box, SN13 8NT**

PlanningPortal

Date Produced: **18-Oct-2023**

Scale: **1:2500 @A4**

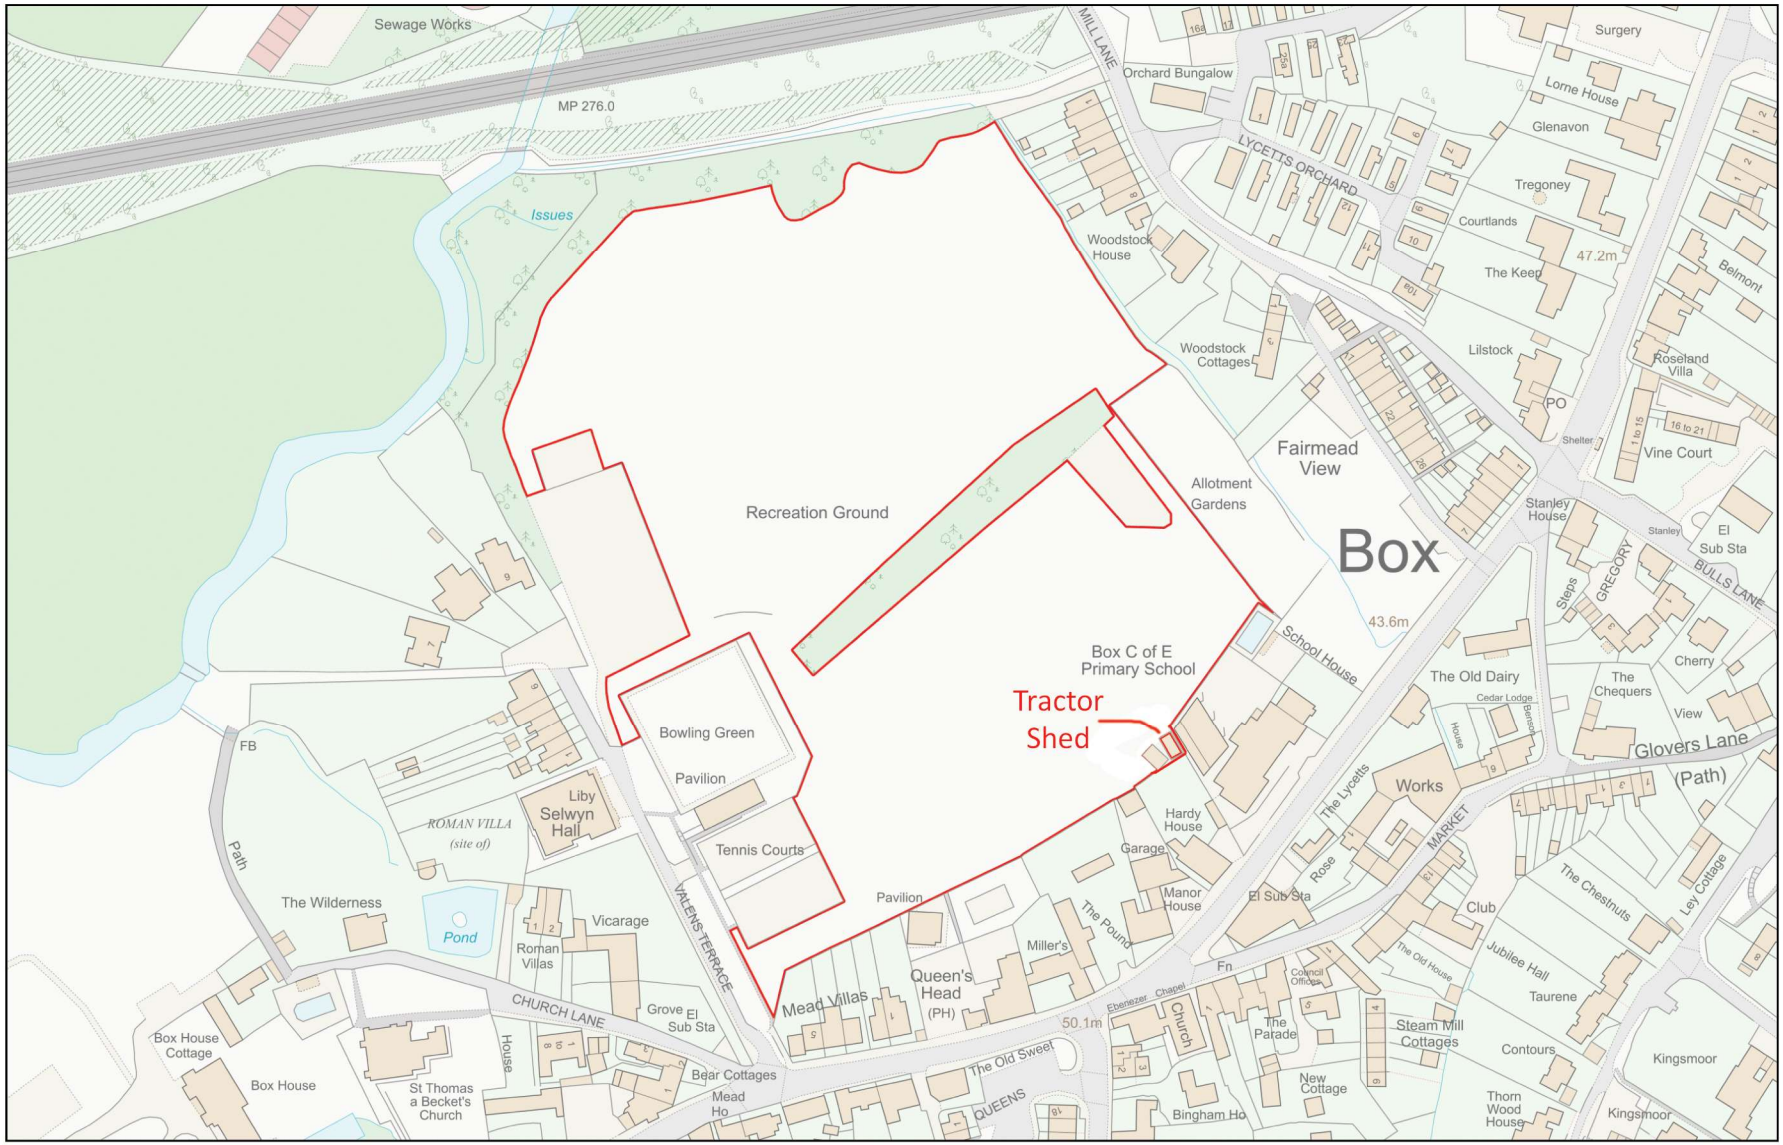

Planning Portal Reference: **PP-12441074v1**

Powered By TerraQuest

© Crown copyright and database rights 2023 OS 100042766