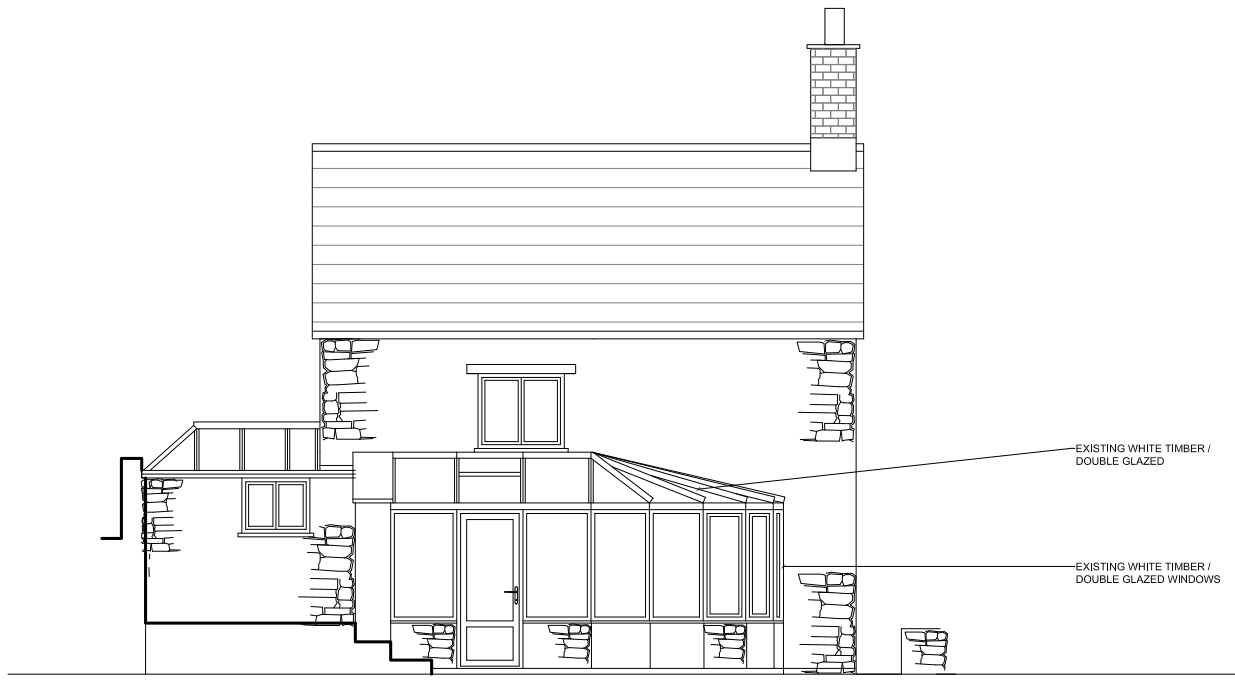

EXISTING SOUTH WEST ELEVATION



EXISTING SOUTH EAST ELEVATION

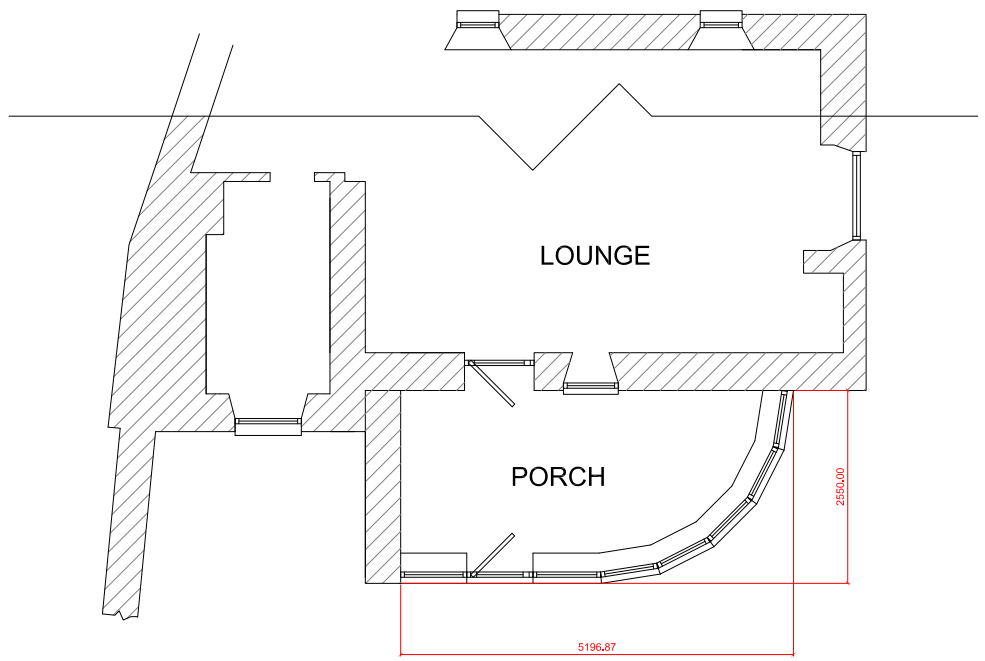

EXISTING FLOOR PLAN

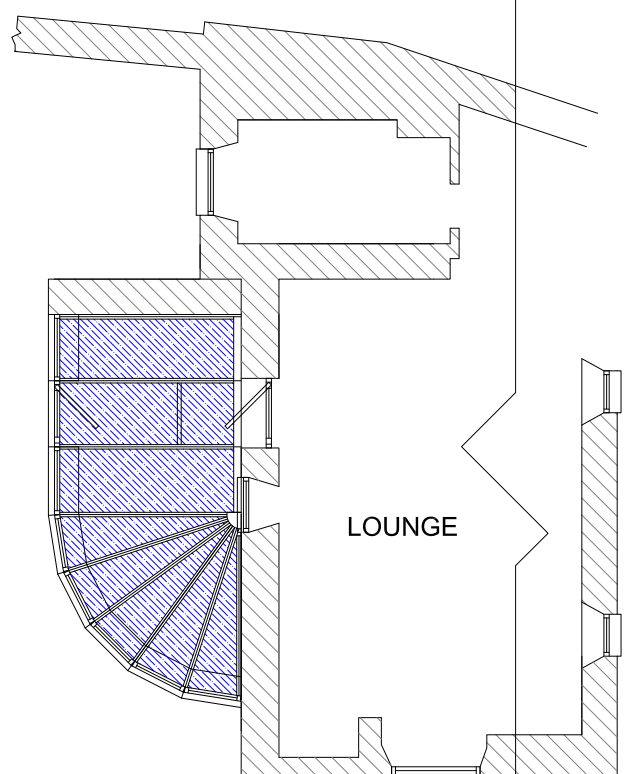

EXISTING FLOOR PLAN (SHOWING PORCH ROOF)

METRES
0 1 2 3 4 5

FENESTRA
Building & Energy Surveys

Mr & Mrs Otto
Garden Cottage
Ford,
Chippenham, SN14 8RR

North Somerset COUNCIL
Planning Partnership Member

BRISTOL CITY COUNCIL

Contract No	
Drawn By:	SW Zanelli
Surveyed By :	SW Zanelli
Scale:1:100 @ A3	Date:05/01/2024
Drawing No 1 of 2	EXISTING