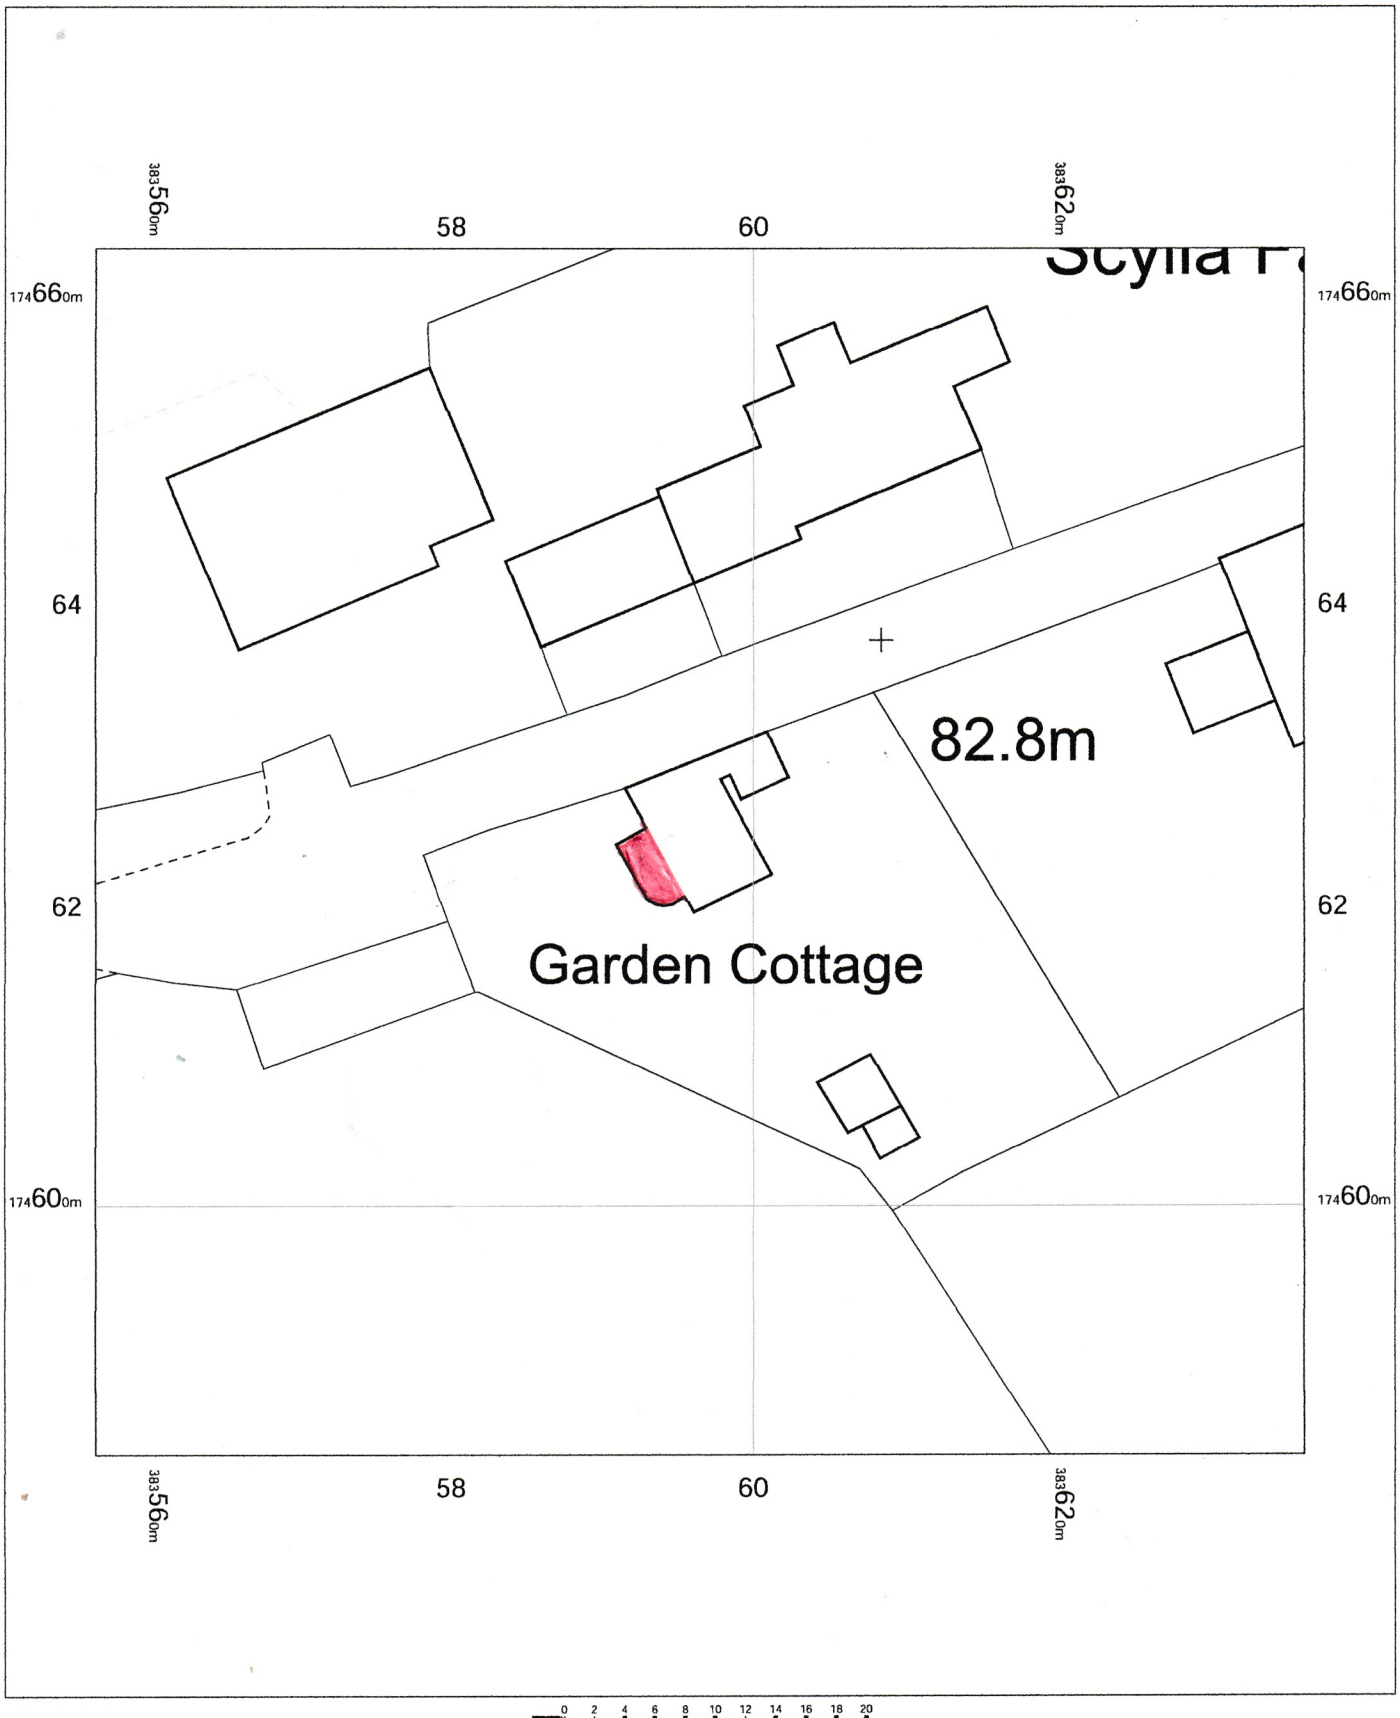

Garden Cottage,
Ford,
Chippenham,
SN14 8RR

OS MasterMap 1250/2500/10000 scale
Friday, January 5, 2024, ID: BW1-01142695
maps.blackwell.co.uk

1:500 scale print at A4, Centre: 383596 E, 174624 N

©Crown Copyright Ordnance Survey. Licence no. 100041041

N

BLACKWELL'S
MAPPING SERVICES
PERSONAL & PROFESSIONAL MAPPING
www.blackwellmapping.co.uk
TEL: 0800 151 2612
maps@blackwell.co.uk