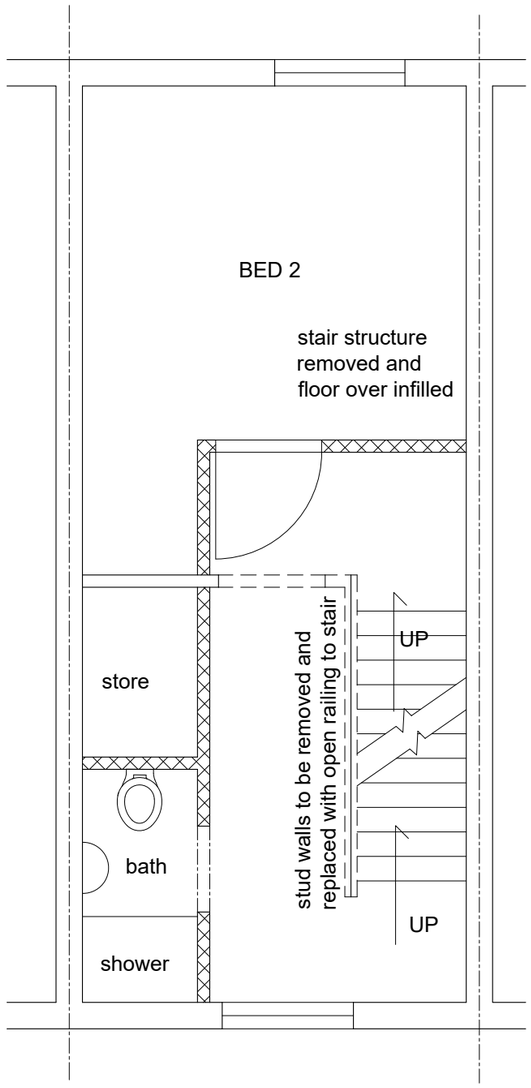

FIRST FLOOR

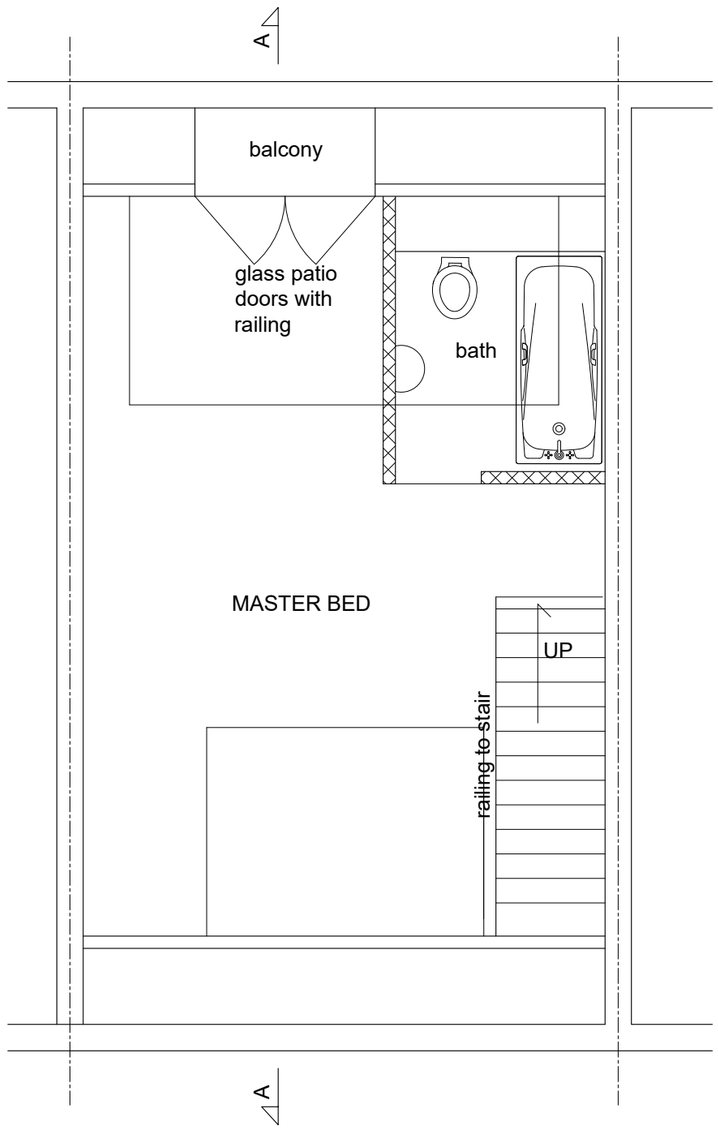

SECOND FLOOR

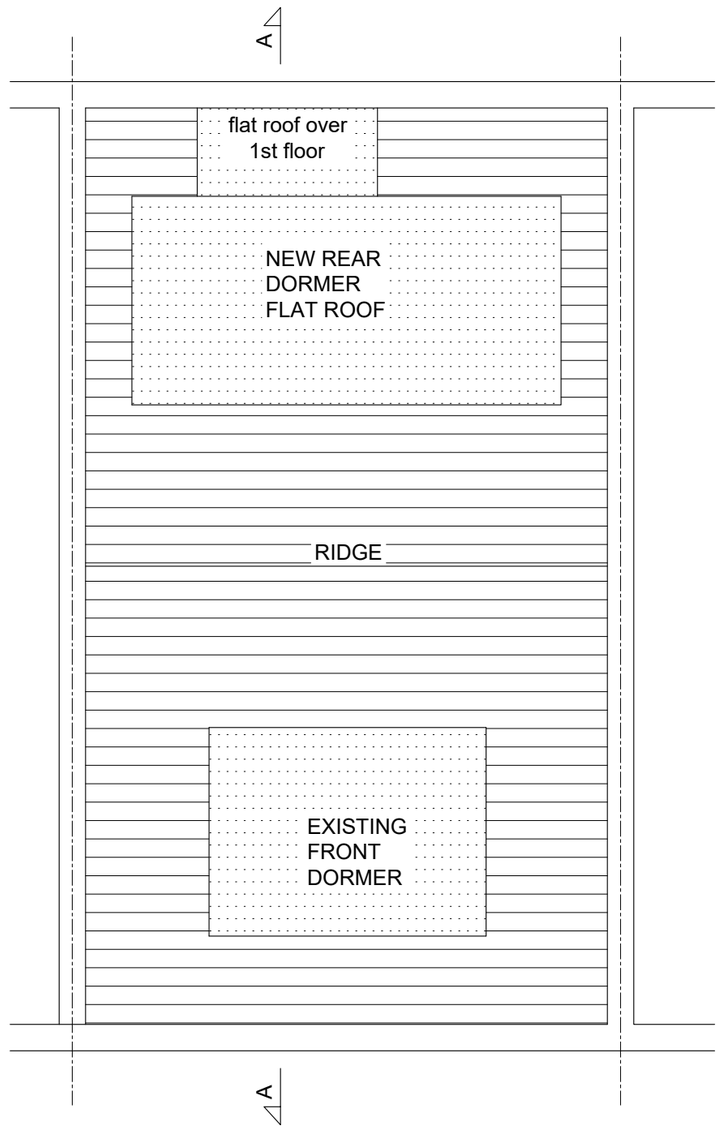

ROOF PLAN

Scale: 1:50
0m 0.5 1.0 1.5 2.0 2.5

Rev.	Details	Drawn / Chkd.	Date
A	Scale bar added	RJJ / SJJ	Dec 23

Project
36 Greencroft Street,
Salisbury

Title
Proposed Floor Plans

ALEXANDER ASSOCIATES
62 St. Edmunds Church Street
Salisbury
Wiltshire
SP1 1EQ

Tel: (01722) 337327
E-mail: admin@aasalisbury.co.uk
Web: www.aasalisbury.co.uk

Scale @A3	Date	Drawn	Chkd.	Drg. No.	Rev.
1:50	Dec 23	SMS		22042–06	A