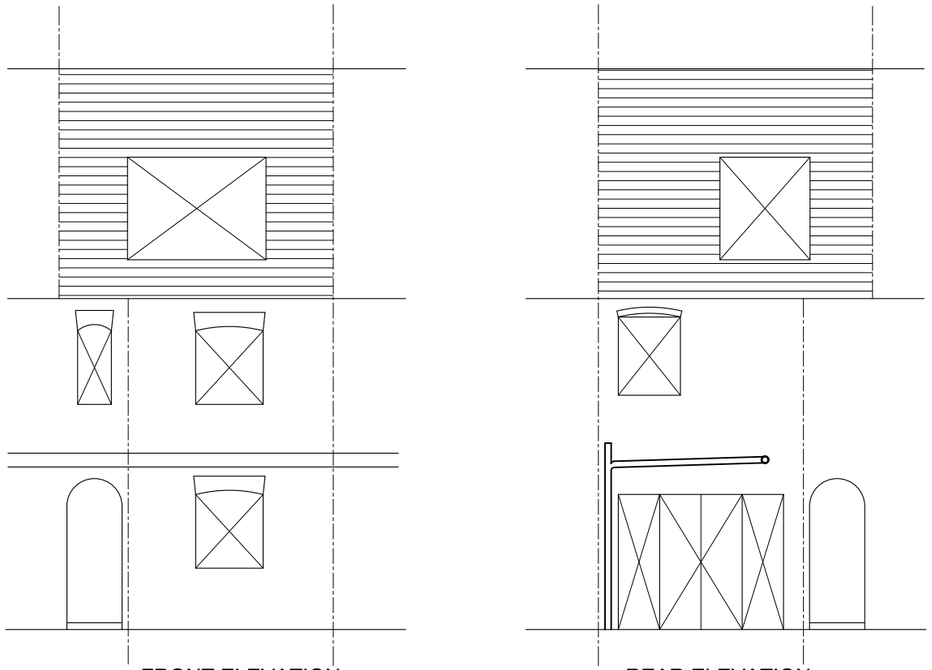

EXISTING ELEVATIONS 1:100

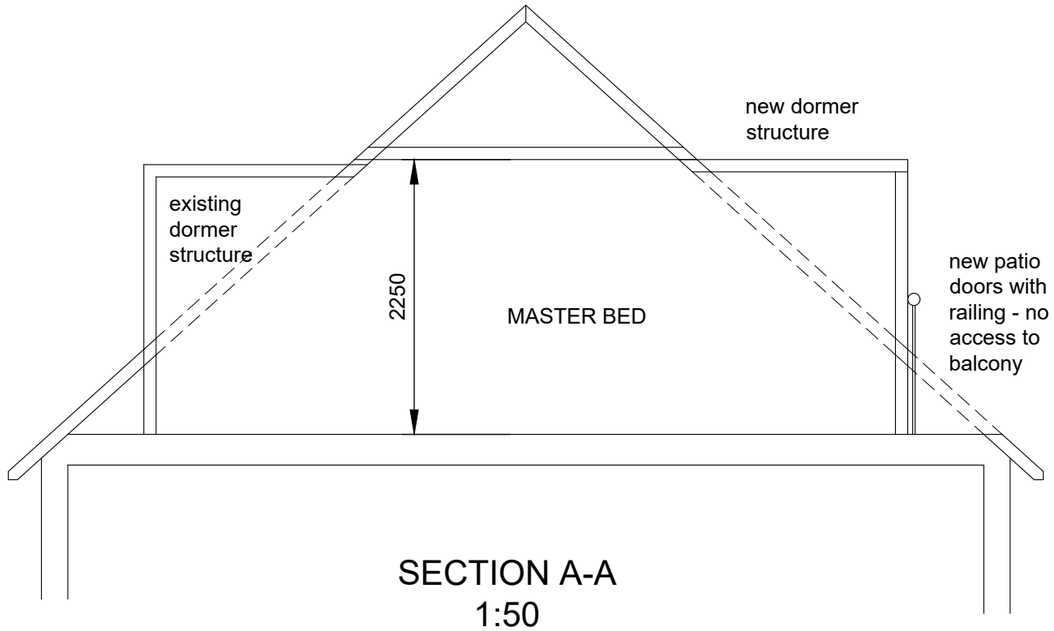

SECTION A-A
1:50

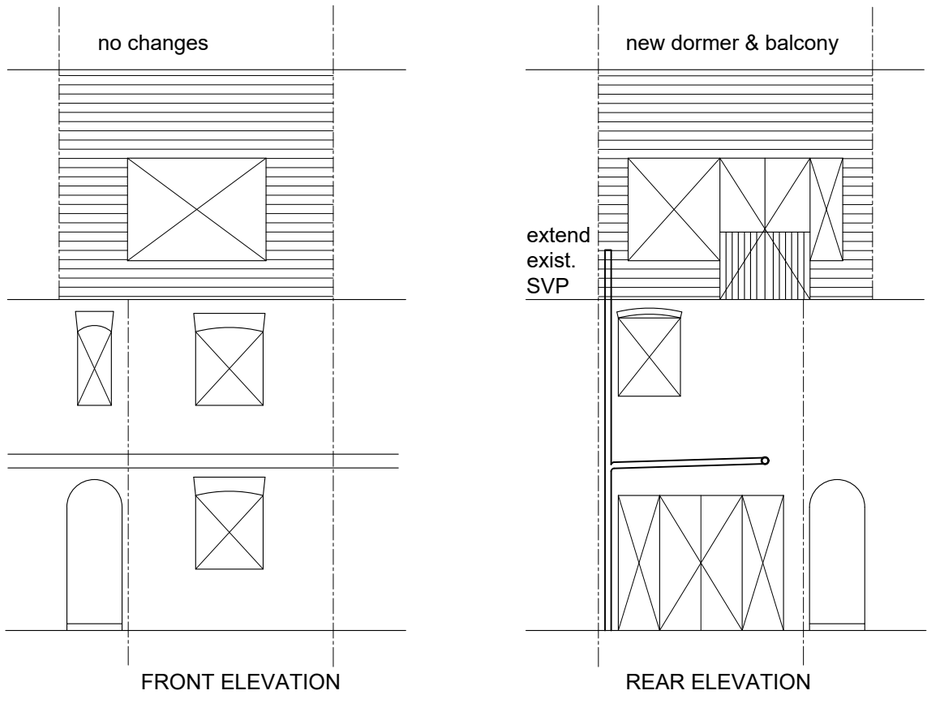

PROPOSED ELEVATIONS 1:100

alternative balcony arrangement

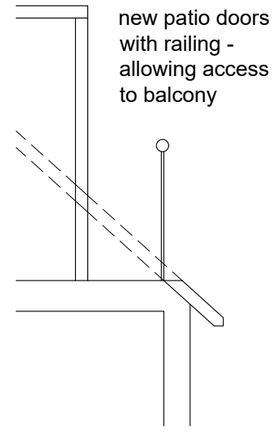

Scale: 1:100
0m 1.0 2.0 3.0 4.0 5.0

Scale: 1:50
0m 0.5 1.0 1.5 2.0 2.5

Rev.	Details	Drawn / Chkd.	Date
A	Scale bars added	RJJ / SJJ	Dec 23

Project
36 Greencroft Street, Salisbury

Title
Existing & Proposed Elevations
Proposed Section AA

ALEXANDER ASSOCIATES
62 St. Edmunds Church Street
Salisbury
Wiltshire
SP1 1EQ

Tel: (01722) 337327
E-mail: admin@aasalisbury.co.uk
Web: www.aasalisbury.co.uk

Scale @A3	Date	Drawn	Chkd.	Drg. No.	Rev.
Varies	Dec 23	SMS		22042–07	B