
KEY:

APPLICATION BOUNDARY

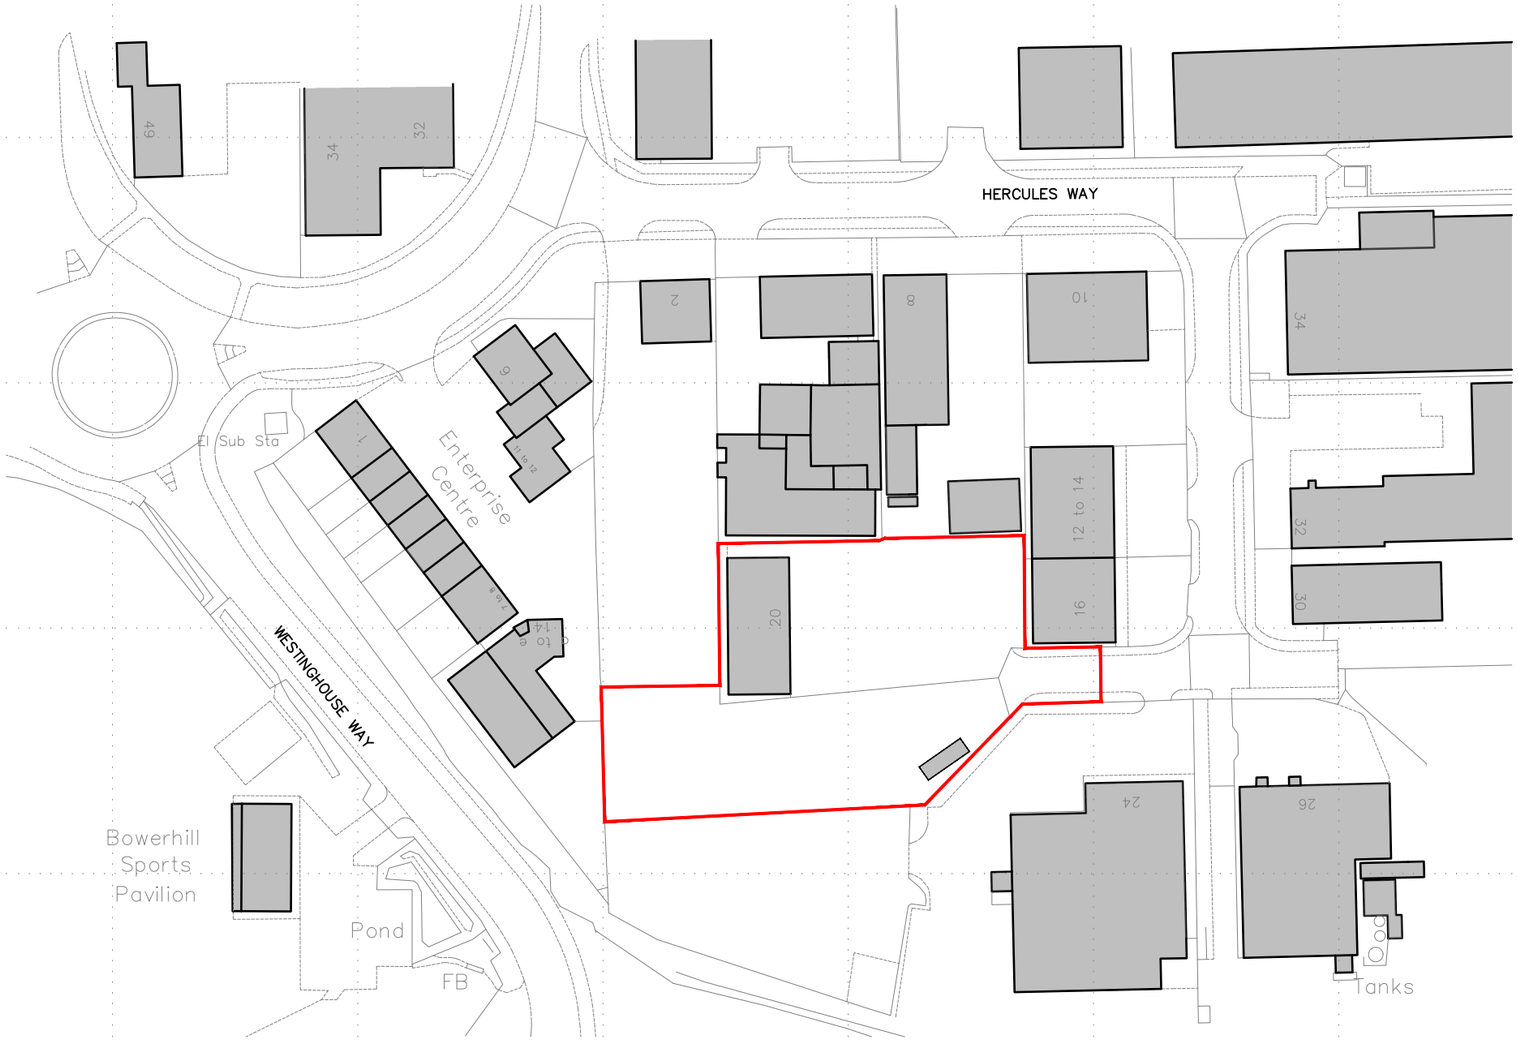

Ordnance Survey (c) Crown Copyright 2023. All rights reserved. Licence number 100022432

N

0 25 50 75 100 125m

Scale 1:1250 at A3

Rev 01 Application boundary updated. Drawn FH Checked SO 05.12.2023

Northampton

Milton Keynes

E: info@wearchitecture.co.uk
W: www.wearchitecture.co.uk
T: 01908 889109

- Architects
- Principal Designers
- Interior Designers
- Project Management
- Employers Agent

Drawn By:	FH
Chkd By:	SO
Scale @A3:	1:1250
Date:	November 2023
Status:	FOR PLANNING
Project No.:	27068

Client Travis Perkins Properties Ltd

Project Travis Perkins Melksham
Proposed Yard Alterations

Title Location Plan

Drawing No: 001 Revision: 01

WEA