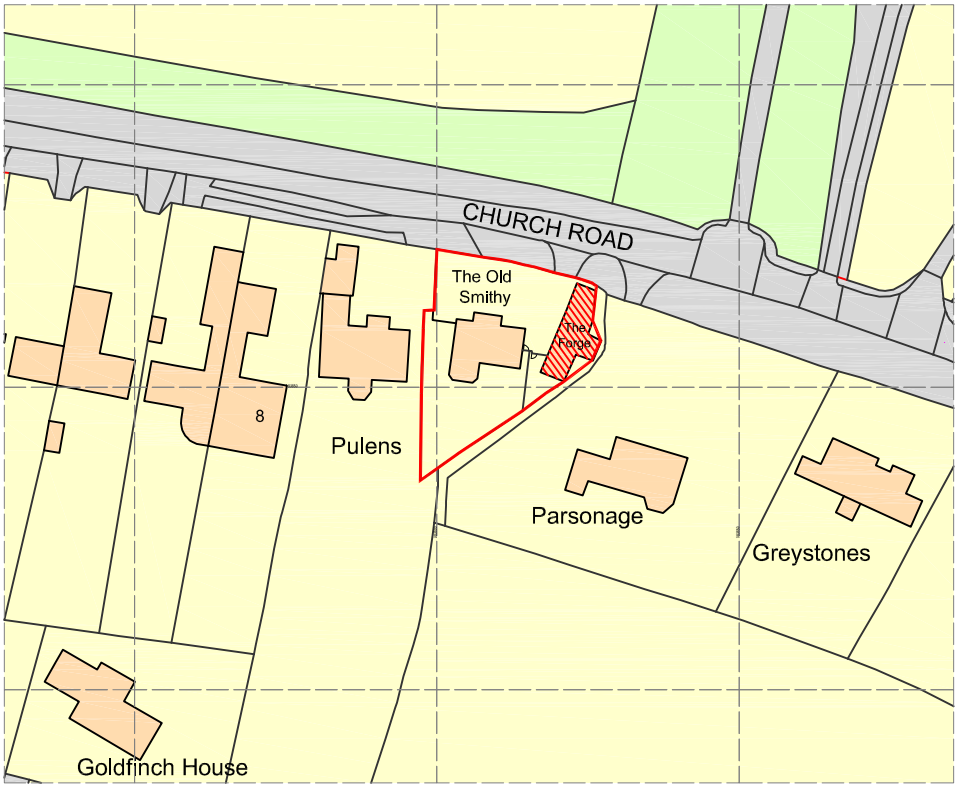


LOCATION PLAN

1:1250 @ A4

0 10 20 30 40 50


N

W E

BLOCK PLAN

1:500 @ A4

0 10 20 30

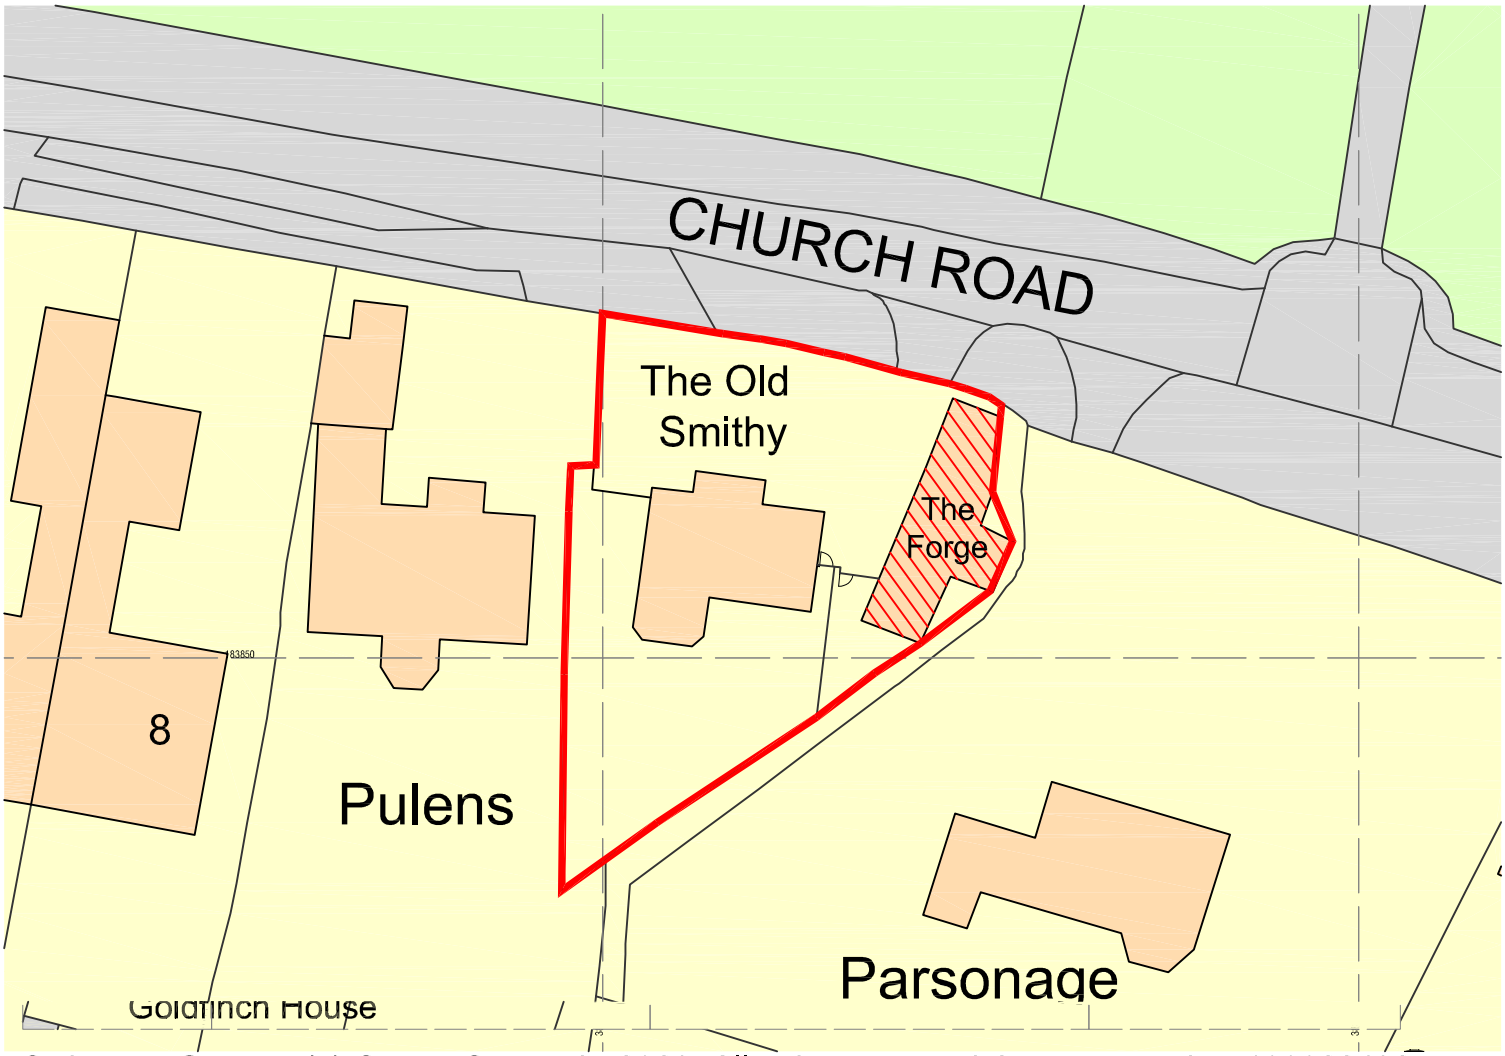

Ordnance Survey, (c) Crown Copyright 2023. All rights reserved. Licence number 100022432

Brian Kirby

DIPL.INT.DESIGN.
ARCHITECTURAL DESIGN

9, PIPSMORE ROAD,
CHIPPENHAM,
WILTS. SN14 OLB.
01249 660252

PROJECT.
THE FORGE
CHURCH ROAD, LUCKINGTON

SCALE.
1:1250 & 1:500 @ A4

DRAWING.
LOCATION PLAN
AND BLOCK PLAN

DRAWN.
B.K.

DRAWING NUMBER.
1056:001

DATE.
DECEMBER 2023