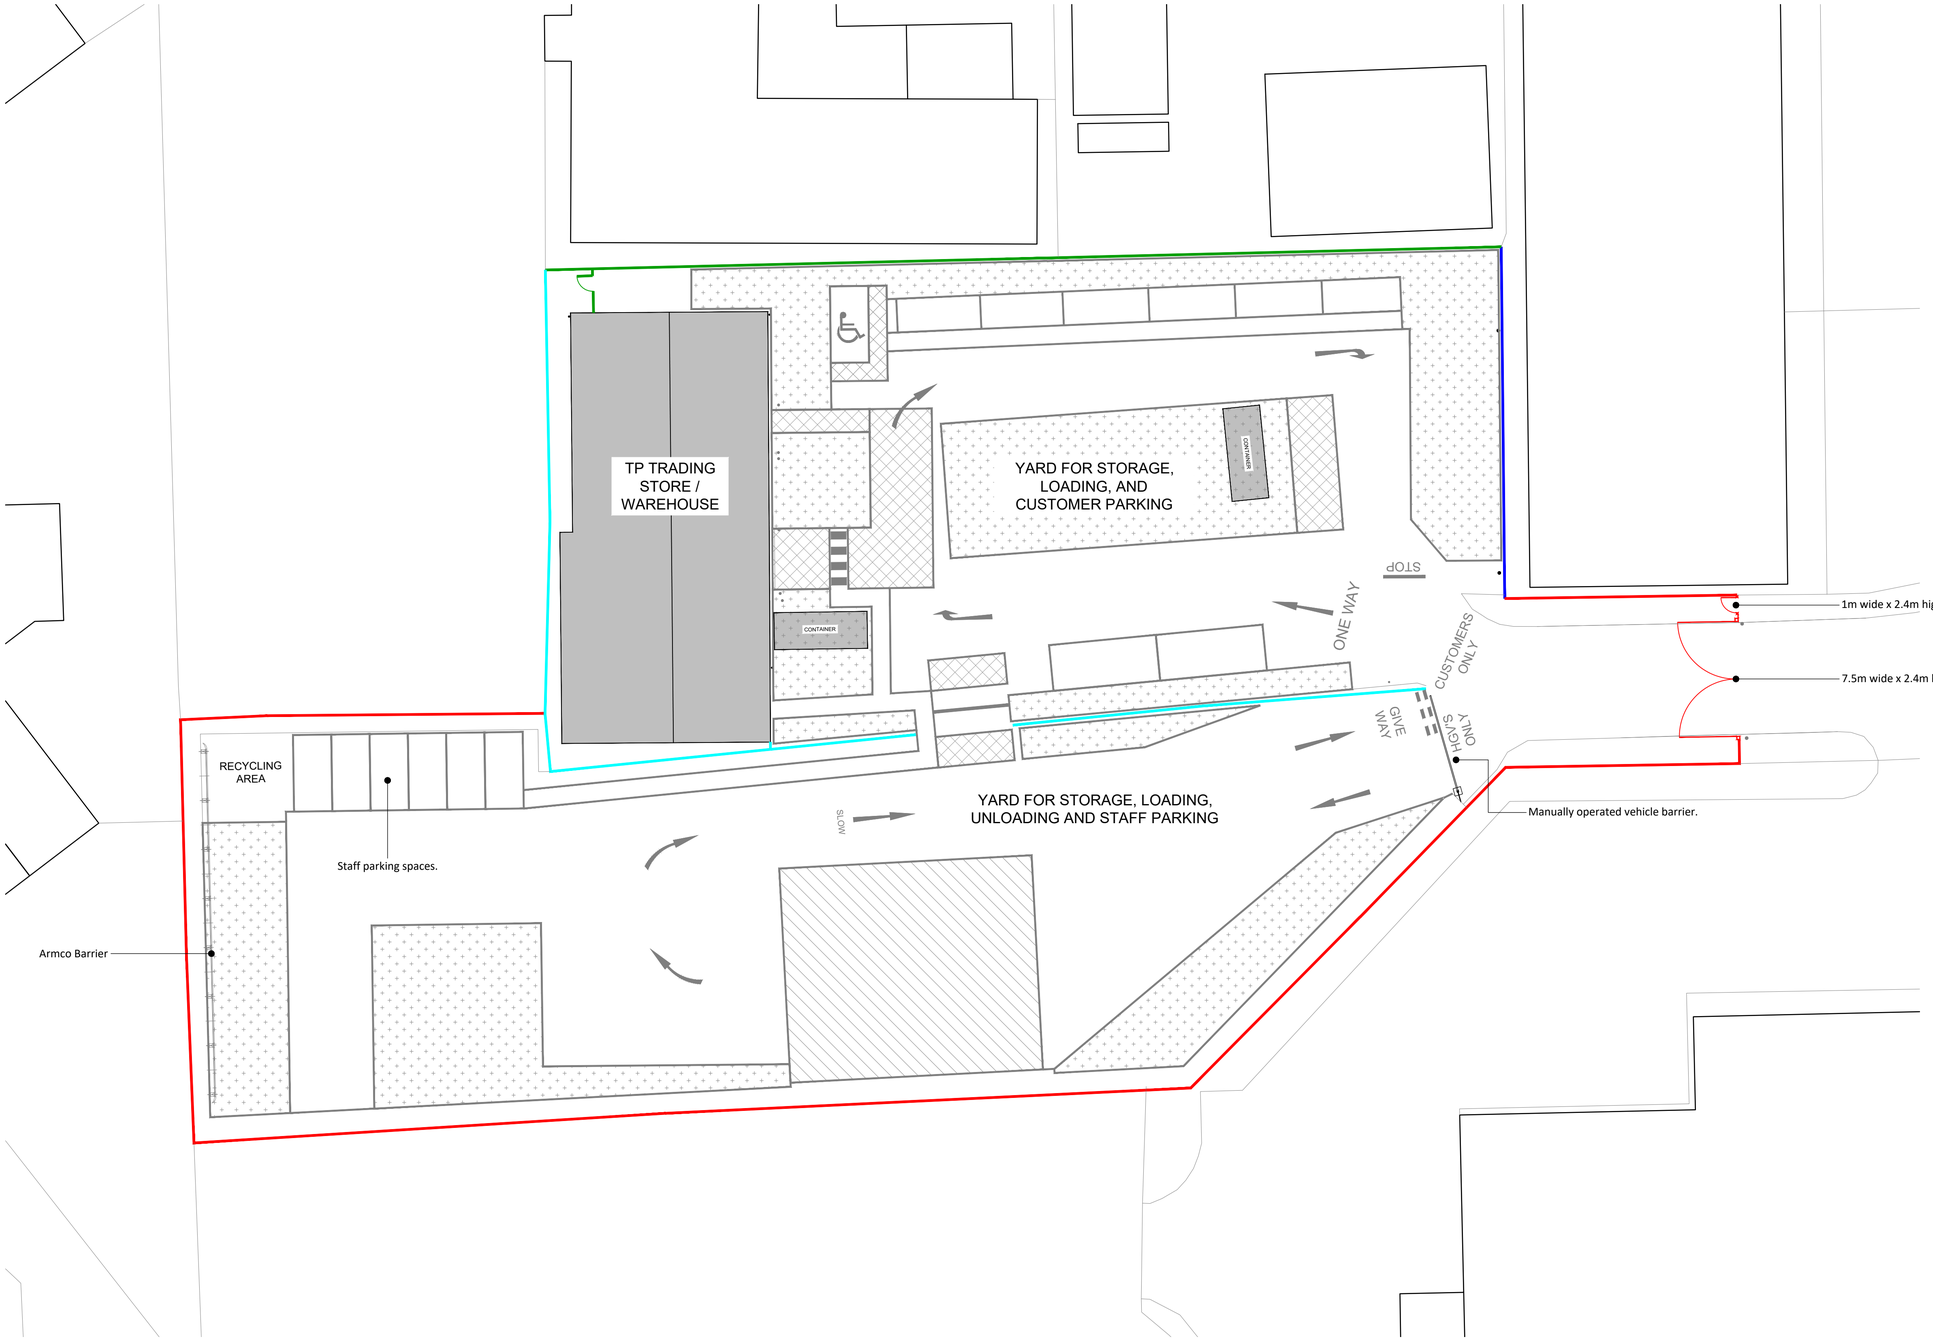


KEY:

- EXTERNAL STORAGE UP TO 5.5m HIGH INCLUDING RACKING SYSTEMS.
- HGV SERVICING ZONE.
- KEEP CLEAR ZONE.
- EXISTING 2.1m HIGH CHAIN LINK FENCING UNCHANGED.
- EXISTING 2.4m HIGH CHAIN LINK FENCING UNCHANGED.
- EXISTING 2.1m HIGH PALISADE FENCING AND GATES UNCHANGED.
- NEW 2.4m HIGH BETAFENCE PALADIN FENCING AND GATES.
  FENCE & GATE POSTS COLOUR: HOLLYBUSH GREEN - BS 14 C 39.
  GATES COLOUR: YELLOW - RAL 1033.

N

0 4 8 12 16 20m

Scale 1:200 at A1

Rev				
Rev	02	Site plan updated to reflect TP requirements.	By SO	Checked SO 22.12.2023
Rev	01	Site plan updated to reflect TP requirements.	By SO	Checked SO 05.12.2023

Northampton
4 Ironstone Way, Brixworth,
Northampton. NN6 9UD

Milton Keynes
Suite B2A/C, Building B,
Denbigh Business Park, First Avenue,
Bletchley, Milton Keynes. MK1 1DX

E: info@wearchitecture.co.uk
W: www.wearchitecture.co.uk
T: 01908 889109

- Architects
- Principal Designers
- Interior Designers
- Project Management
- Employers Agent

Drawn By:	SO	**Client**	Travis Perkins Properties Limited
Chkd By:	SO	**Project**	Travis Perkins Melksham Proposed Yard Alterations
Scale @ A1:	1:200	**Title**	Proposed Site Plan
Date:	November 2023		
Status:	**FOR PLANNING**		
Project No.:	27068	Drawing No:	100 Revision: 02