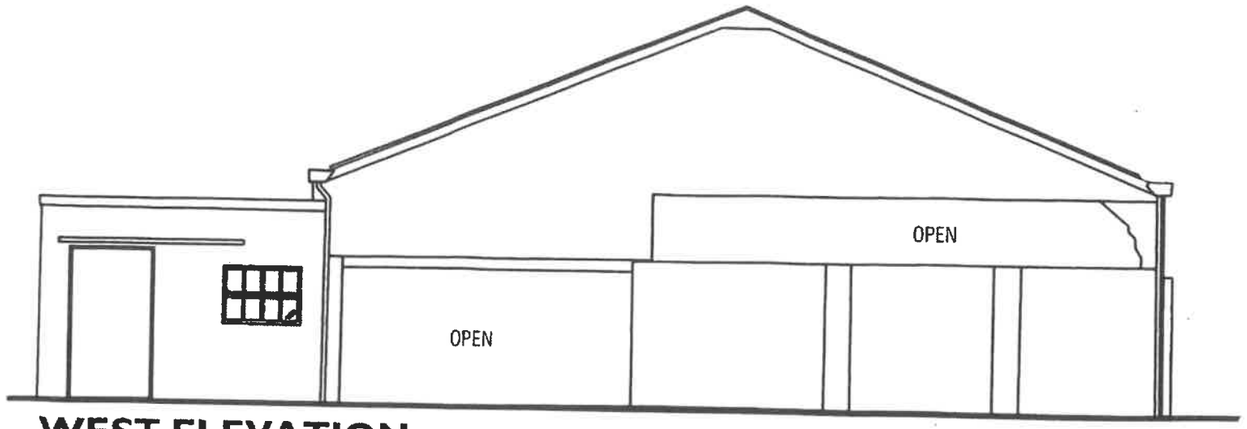

WEST ELEVATION

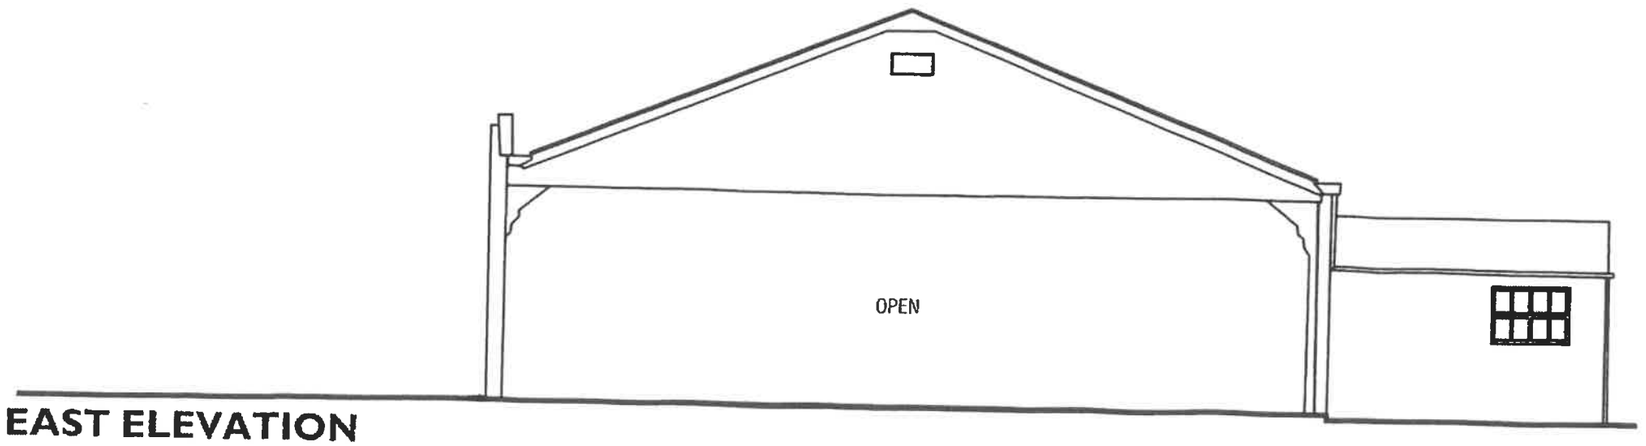

EAST ELEVATION

0 1 2 3 4 5m

Willis & Co.
Chartered Town Planners
30 The Causeway, Chippenham, Wiltshire, SN15 3DB.
Telephone: 01249 444975 Facsimile: 01249 655556
Email: Willisplan@aol.com

Client; Mr S. Baker.
Title; Home Farm, Corston, Malmesbury, Wiltshire.

West & East elevations as proposed.

Scale; 1:100 & @ A3 **Date;** February 2022 **Drawing no;** SB-JH-08

This drawing is copyright and may not be reproduced, in whole or part, without the express consent of Willis & Co.
Reproduced from the Ordnance Survey map with the permission of the Controller of Her Majesty's Stationery Office, Licence Number AL 51841A0001