

SOUTH ELEVATION

0 1 2 3 4 5m

Datum 75.00m

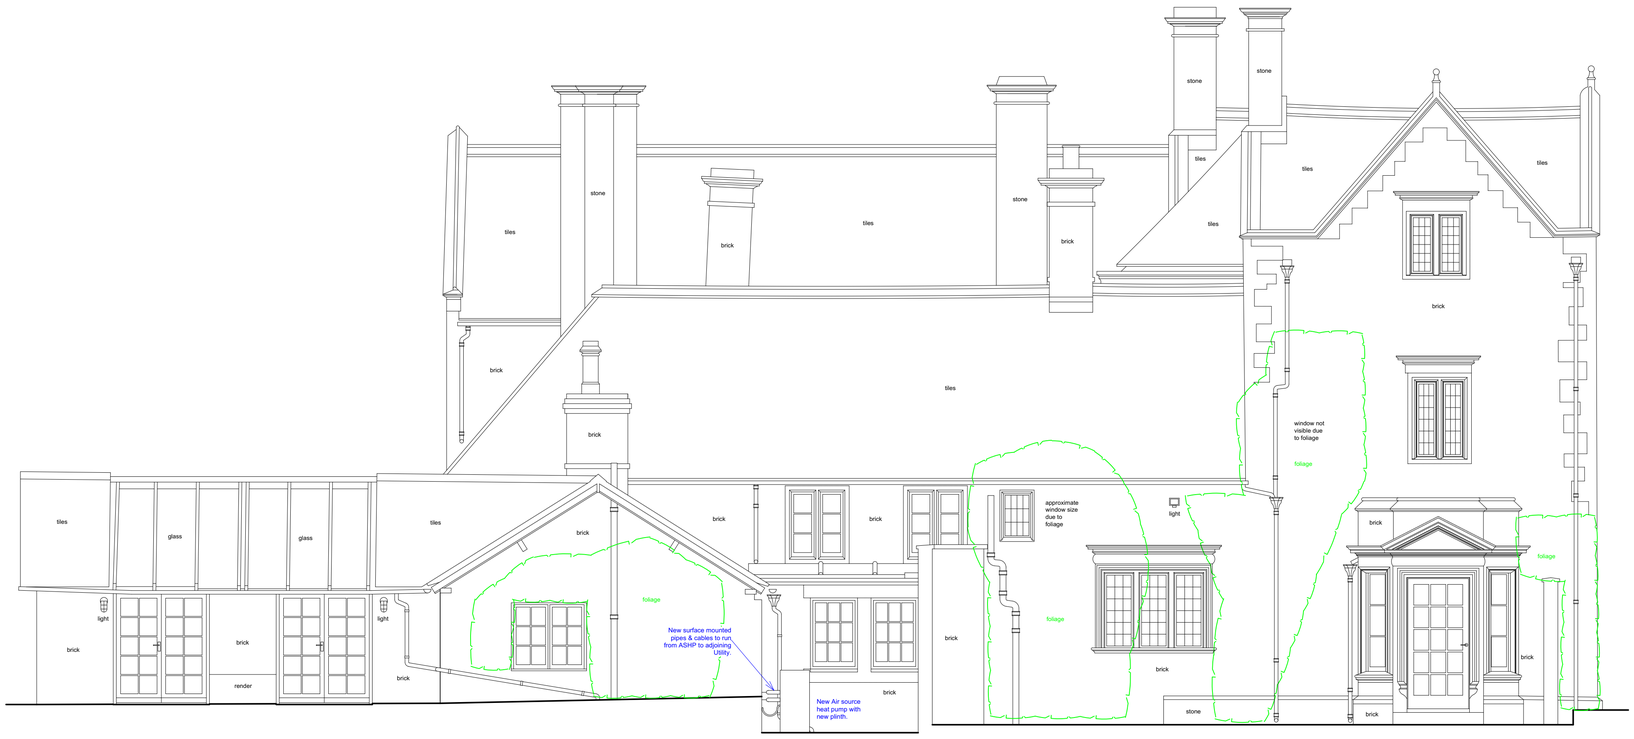

WEST ELEVATION

0 1 2 3 4 5m

Datum 75.00m

PLANNING NOTES
-

DEMOLITION NOTES
-

CONSTRUCTION NOTES
-All dimensions must be checked on site and not scaled from this drawing

MAINTENANCE NOTES
-

Revisions

A	08.12.23	Amended location for new air source heat pump.
B	03.01.24	Cable and pipe route added as per local authority feedback.

VERITY & BEVERLEY
ARCHITECTS DESIGNERS
The Coach House I 4 The Chipping I Tetbury I Glos. I GL8 8ET
Telephone 01666 503516 I www.verity-beverley.co.uk

THE MANOR HOUSE
STEEPLE ASHTON

NEW AIR SOURCE HEAT PUMP

MAIN HOUSE
SOUTH & WEST ELEVATIONS
AS PROPOSED

Scale: 1:50	21.1500/42
Date: Nov 2023	
Drawn: MAL	Revision
Size: A1	A B

© Copyright