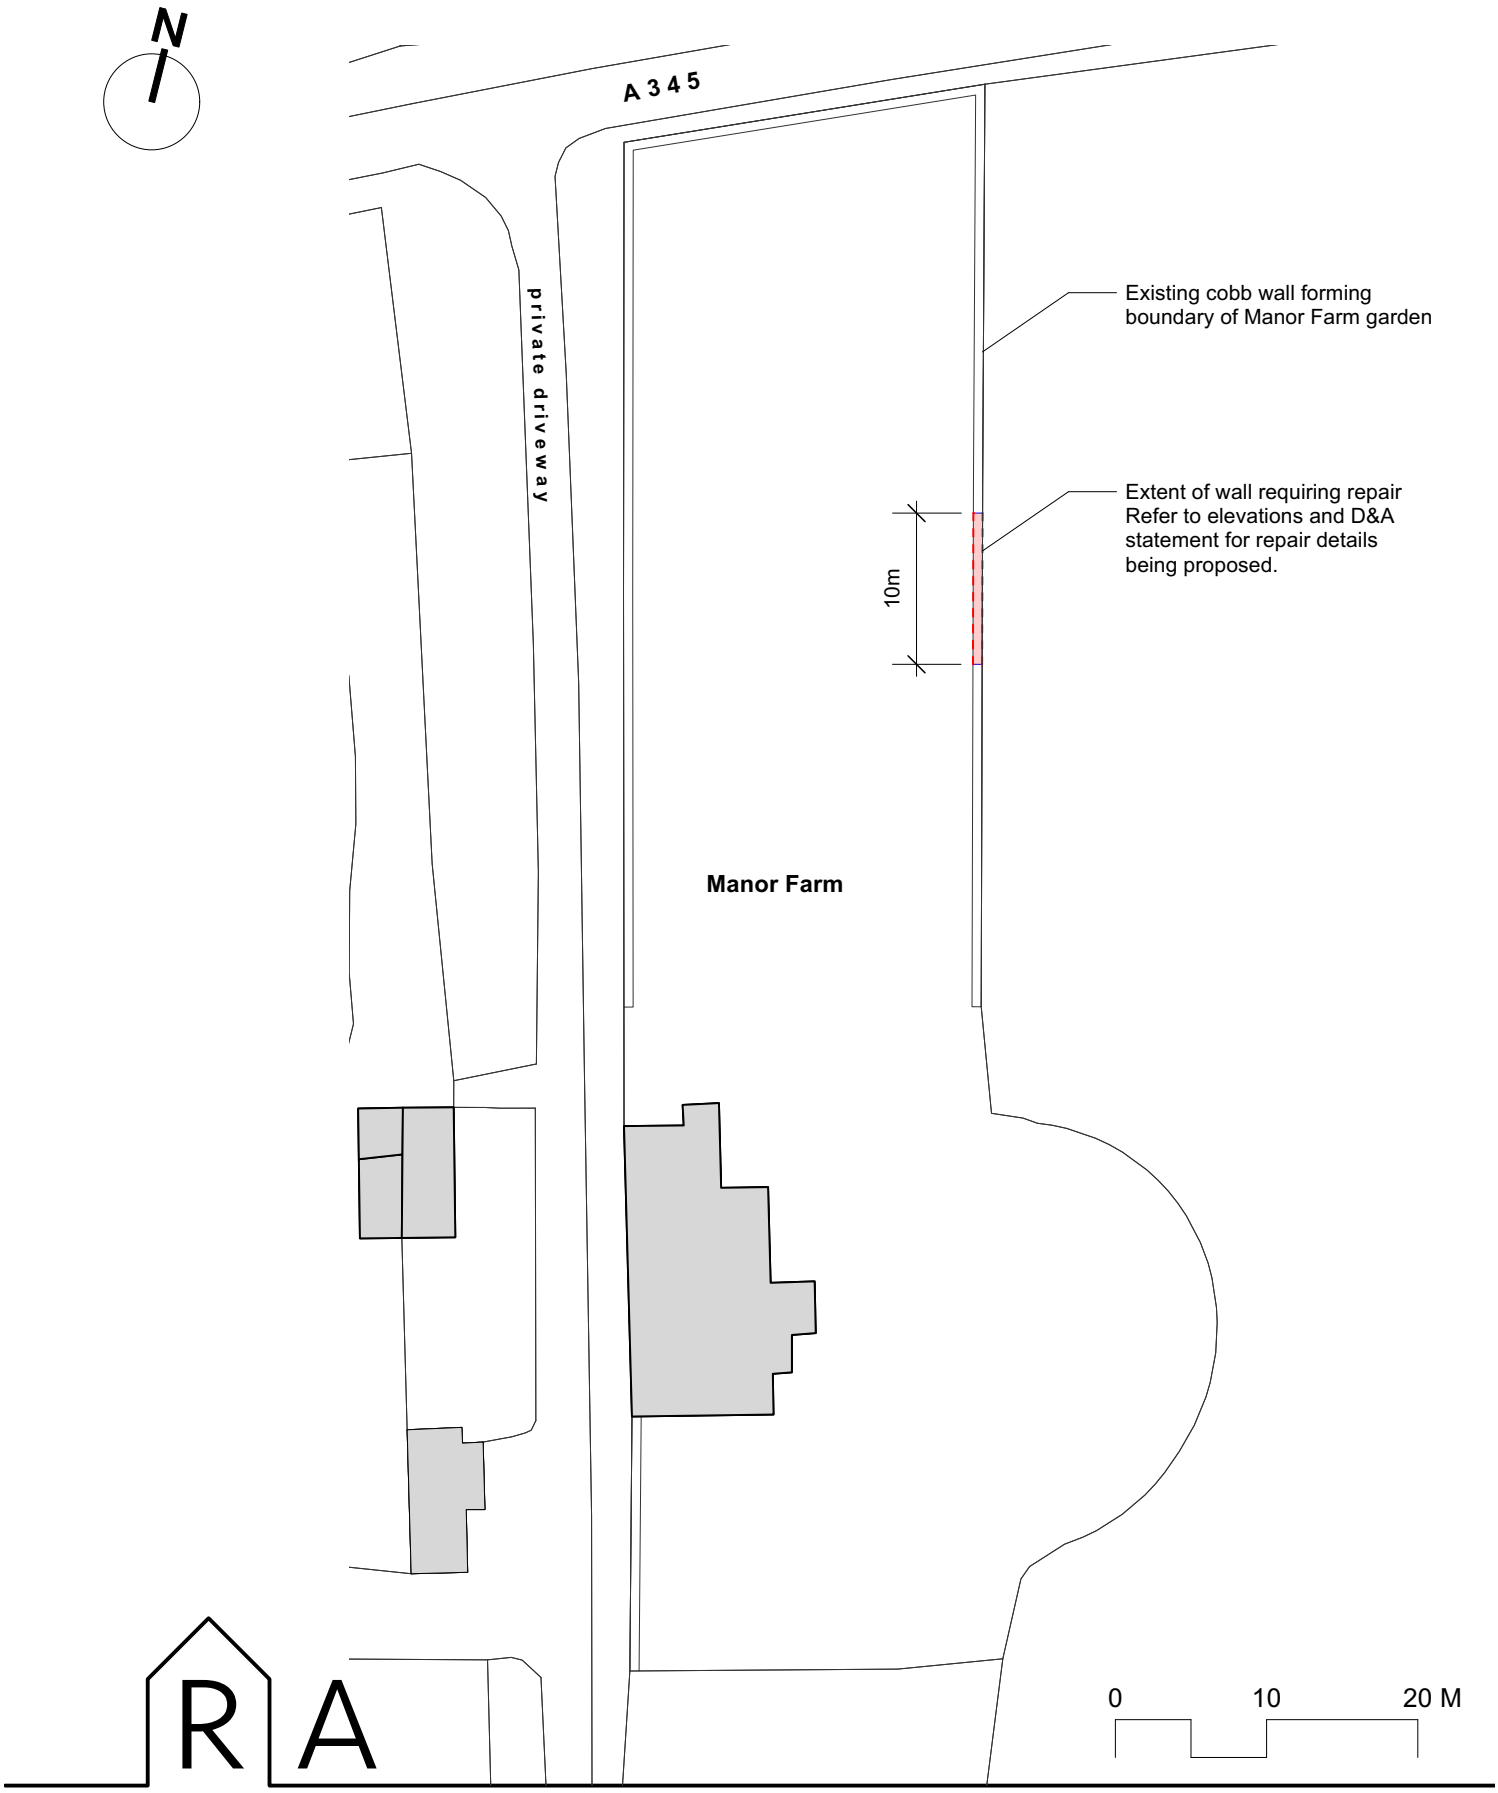


RA

Rosamund Leverett Architects Ltd.
19 Butt Street, Ludgershall, SP11 9QQ
Reg No. 11092843 in England & Wales
t : 07879007946
e : ros@leverettarchitects.co.uk

Project : Manor Farm
Netheravon
Wall repairs

Scale : 1:500 @ A4

Date : Jan 2024

Sheet Title : Site Block Plan - Proposed

Drawing : 2317/01_002

Rev : -