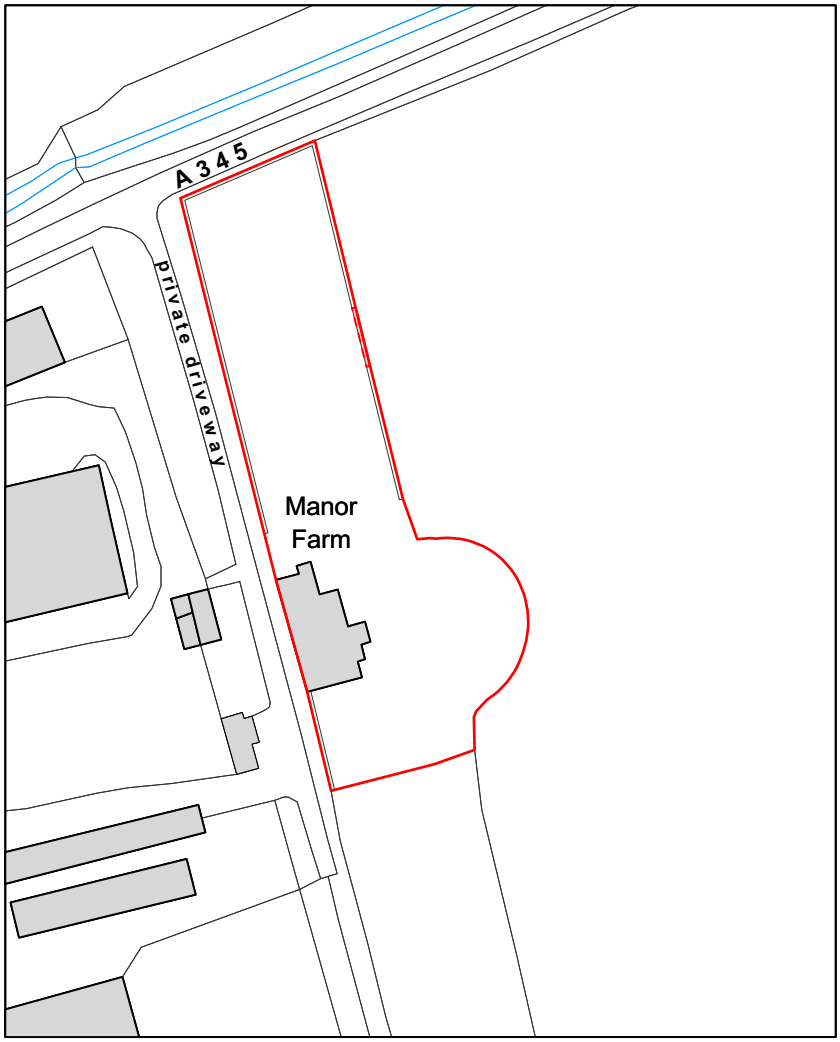


Ordnance Survey, (c) Crown Copyright 2024. All rights reserved. Licence number 100022432

0 10 20 30 40 M

RA

Rosamund Leverett Architects Ltd.
19 Butt Street, Ludgershall, SP11 9QQ
Reg No. 11092843 in England & Wales
t : 07879007946
e : ros@leverettarchitects.co.uk

Project : Manor Farm
Netheravon
Wall repairs

Sheet Title : Location Plan

Scale : 1:1250 @ A4

Date : Jan 2024

Drawing : 2317/01_001

Rev : -