

NEW
DOUBLE GLAZED TIMBER FRAMED WINDOWS
WITH 16mm AIR GAP. LOW 'e' COATING
TO ACHIEVE A U VALUE OF 1.6W/m2K
WITH INCORPORATED BACKGROUND VENTS

DOUBLE GLAZED TIMBER FRAMED DOORS
WITH 16mm AIR GAP. LOW 'e' COATING
TO ACHIEVE A U VALUE OF 1.6W/m2K
WITH INCORPORATED BACKGROUND VENTS

PROPOSED REAR ELEVATION
SCALE BAR 1:50 @ A1

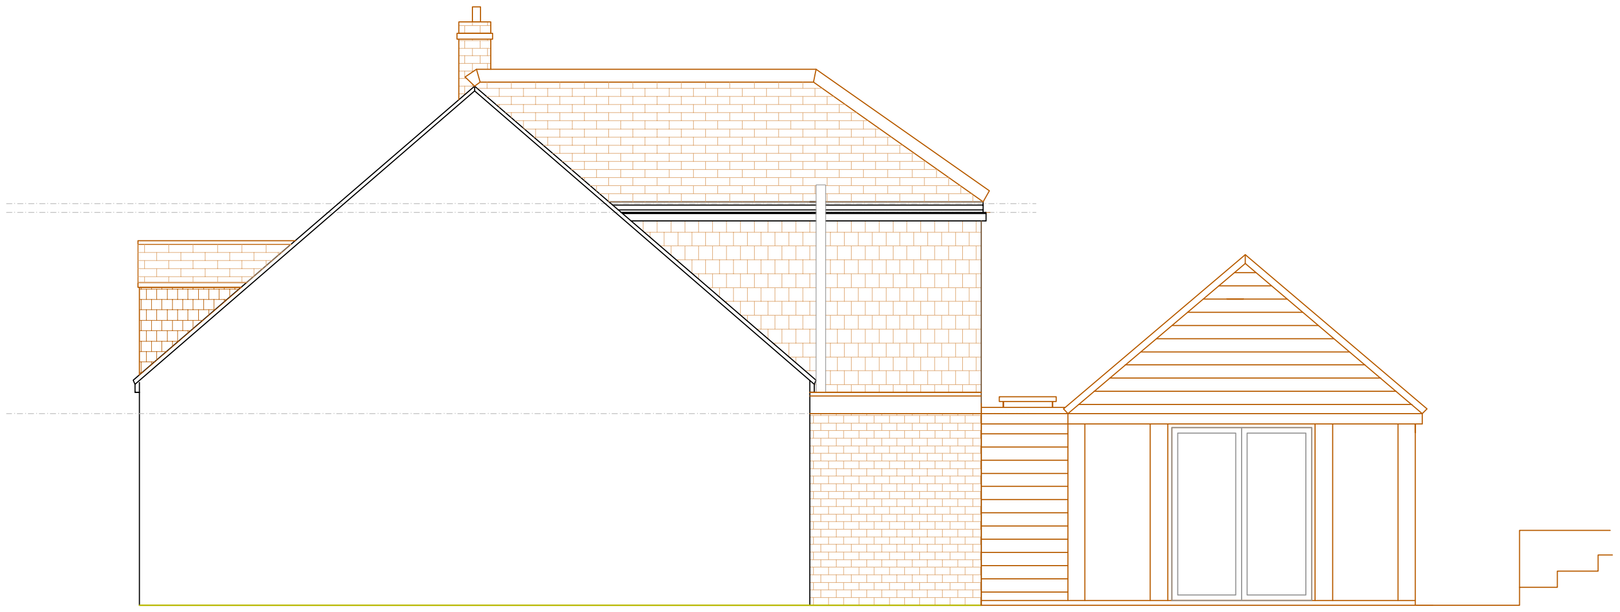

PROPOSED SIDE ELEVATION
SCALE BAR 1:50 @ A1





EXISTING REAR ELEVATION
SCALE BAR 1:50 @ A1

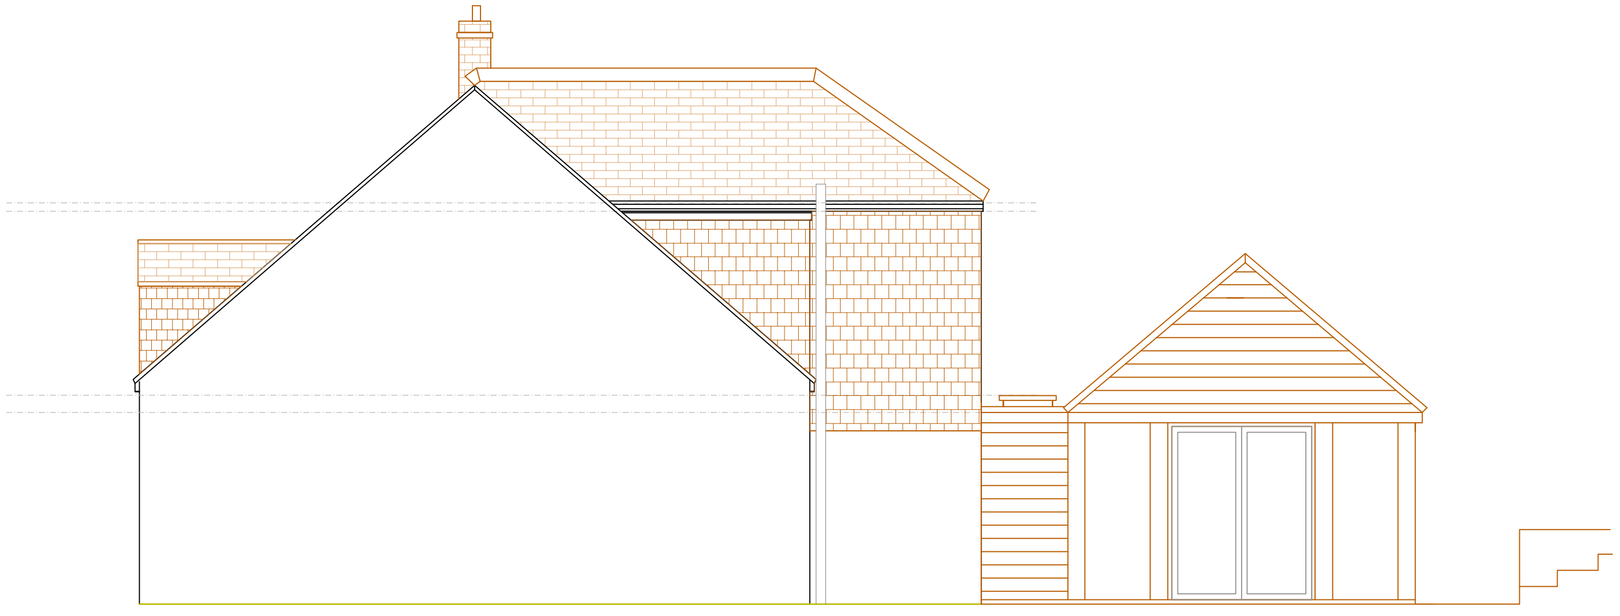

EXISTING SIDE ELEVATION
SCALE BAR 1:50 @ A1

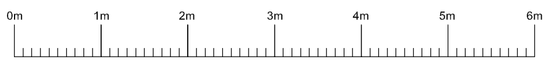

SCALE BAR 1:50 @ A1

REVISION	DESCRIPTION	DATE	BY
C	PLANS REVISED FOLLOWING PLANNERS COMMENTS	03.01.23	BG
B	PLANS REVISED FOLLOWING PLANNERS COMMENTS	06.05.23	BG
A	PLANS REVISED FOLLOWING PLANNERS COMMENTS	10.11.23	BG

Cotswold Residential Design Ltd

Oxford Office: 137a Carterton Mobile Home Park,
Milestone Road
Carterton,
Oxfordshire,
OX18 3FU
Telephone: 07856736328
Email:cotswoldresidential@yahoo.com

DRAWING TITLE: EXISTING AND PROPOSED ELEVATIONS

SITE ADDRESS: 39 HERD STREET, MARLBOROUGH, SN8 1DG

SCALE: 1:50 @ A1 | DRAWN BY: BG

DATE: 08.09.22

DRAWING NO: HERD/03 REVISION C