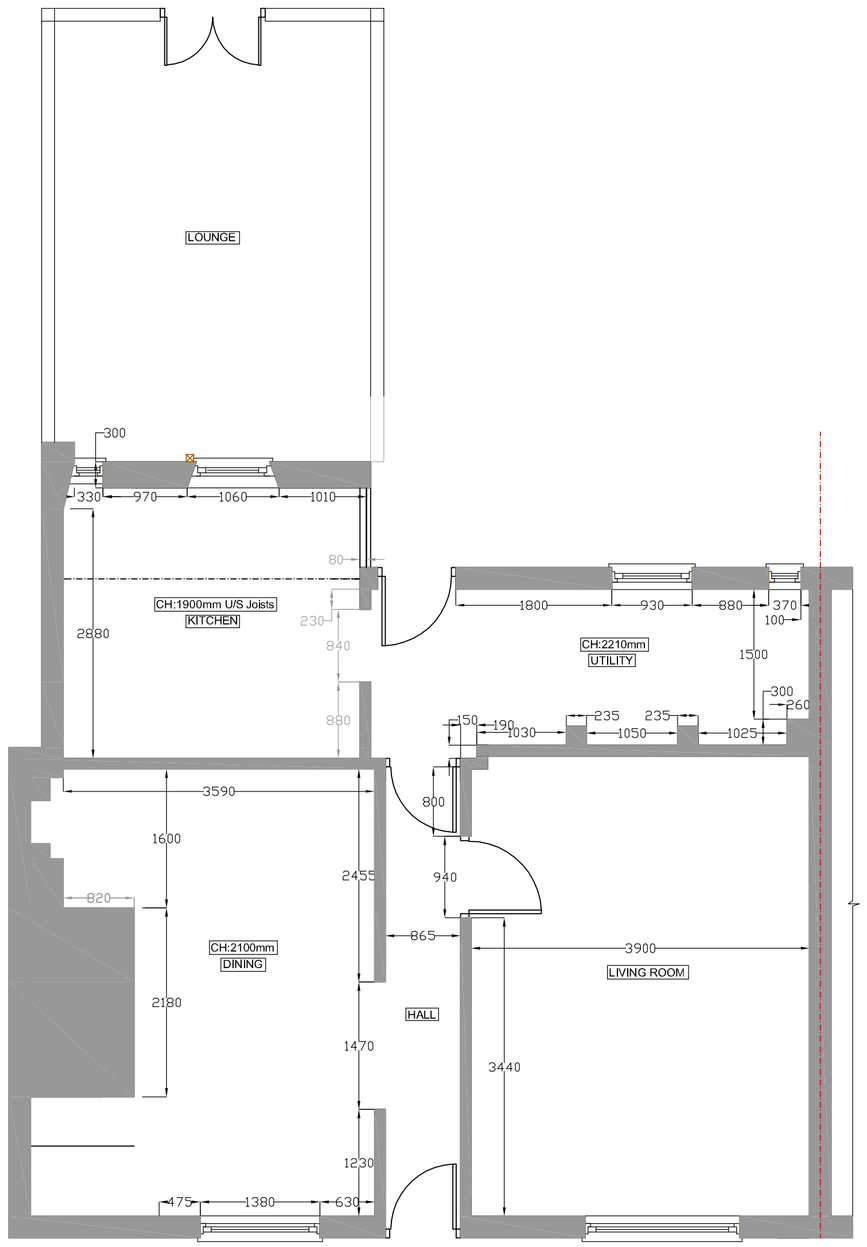

EXISTING GROUND FLOOR PLAN
SCALE BAR 1:50 @ A1

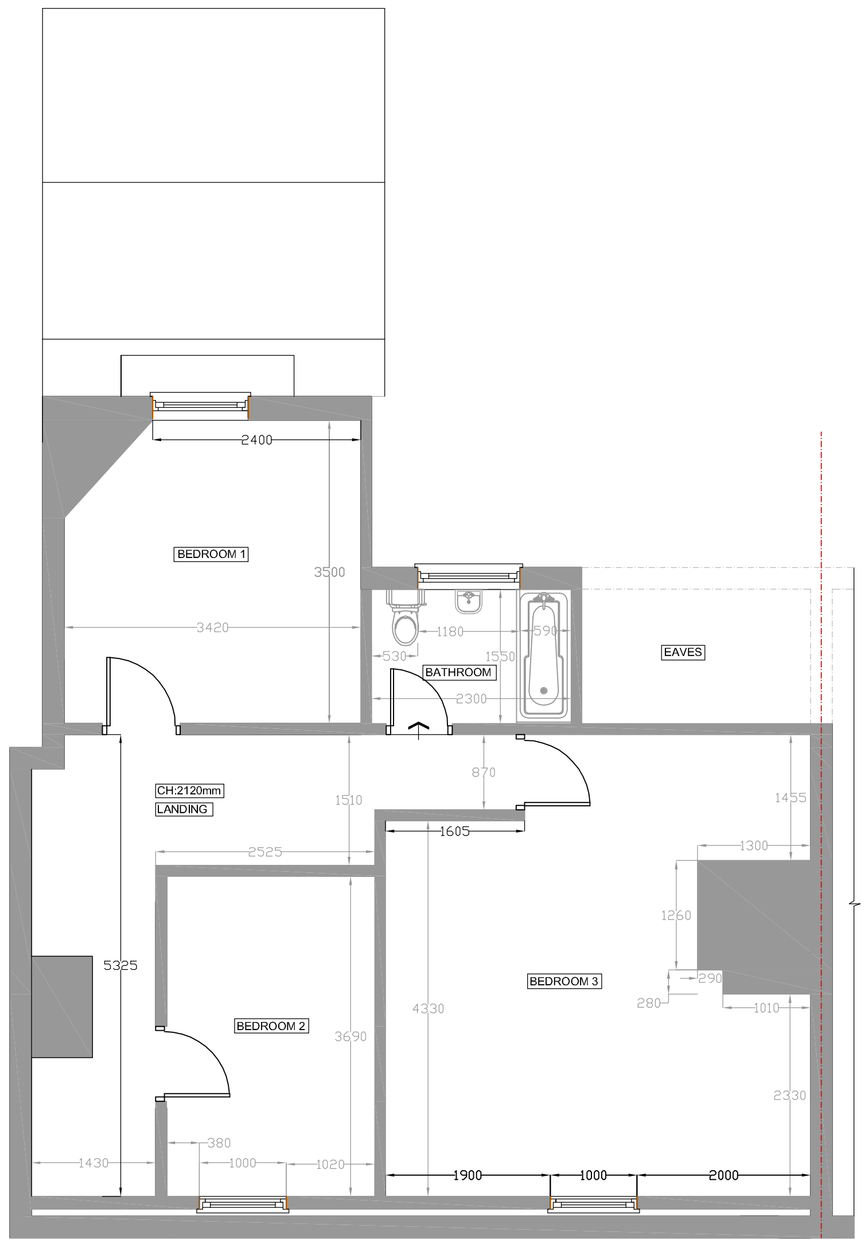

EXISTING FIRST FLOOR PLAN
SCALE BAR 1:50 @ A1

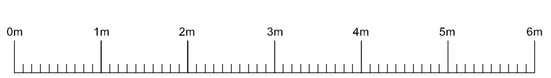

SCALE BAR 1:50 @ A1

REVISION	DESCRIPTION	DATE	BY
A	PLANS REVISED FOLLOWING PLANNERS COMMENTS	06.12.23	BG

Cotswold Residential Design Ltd

Oxford Office: 137a Carterton Mobile Home Park,
Milestone Road
Carterton,
Oxfordshire,
OX18 3FU
Telephone: 07856736328
Email:cotswoldresidential@yahoo.com

DRAWING TITLE: EXISTING FLOOR PLANS

SITE ADDRESS: 39 HERD STREET, MARLBOROUGH, SN8 1DG

SCALE: 1:50 @ A1 | DRAWN BY: BG

DATE: 08.09.22

DRAWING NO: HERD/02 REVISION A