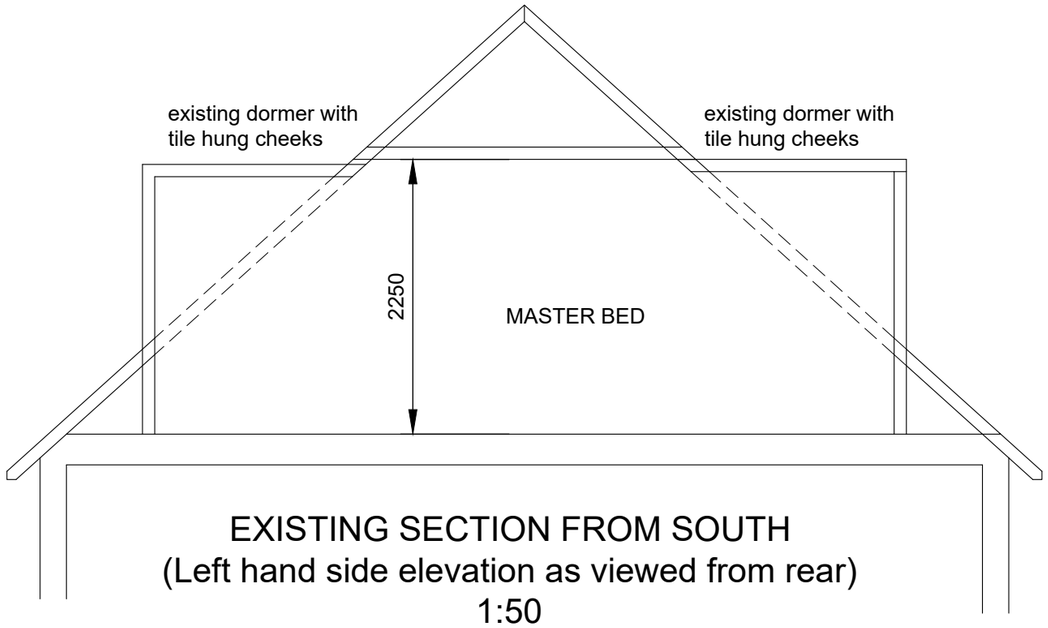

EXISTING SECTION FROM SOUTH
(Left hand side elevation as viewed from rear)
1:50

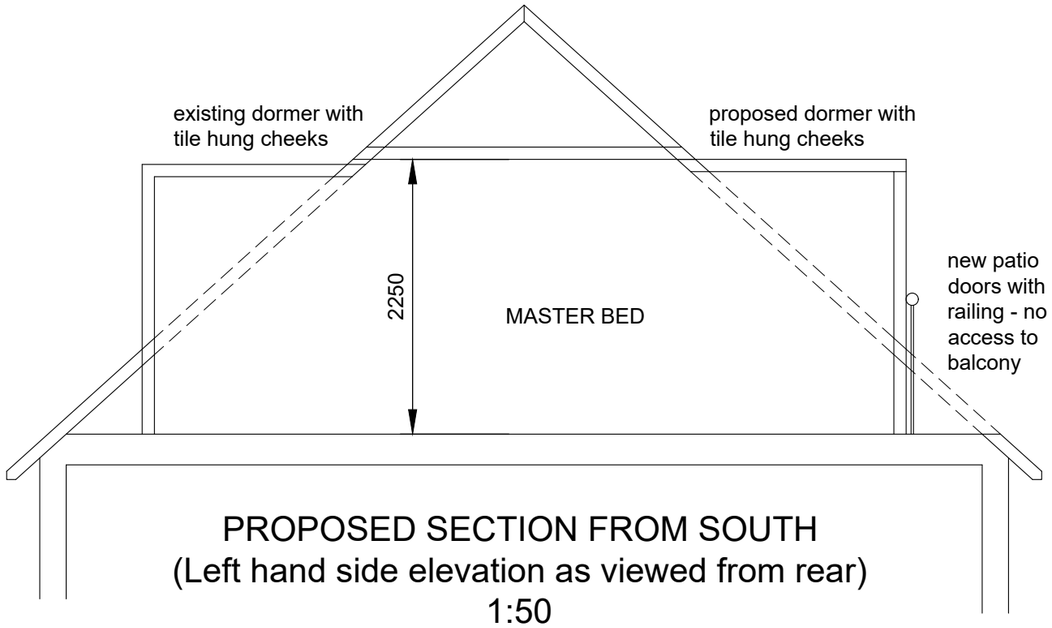

PROPOSED SECTION FROM SOUTH
(Left hand side elevation as viewed from rear)
1:50

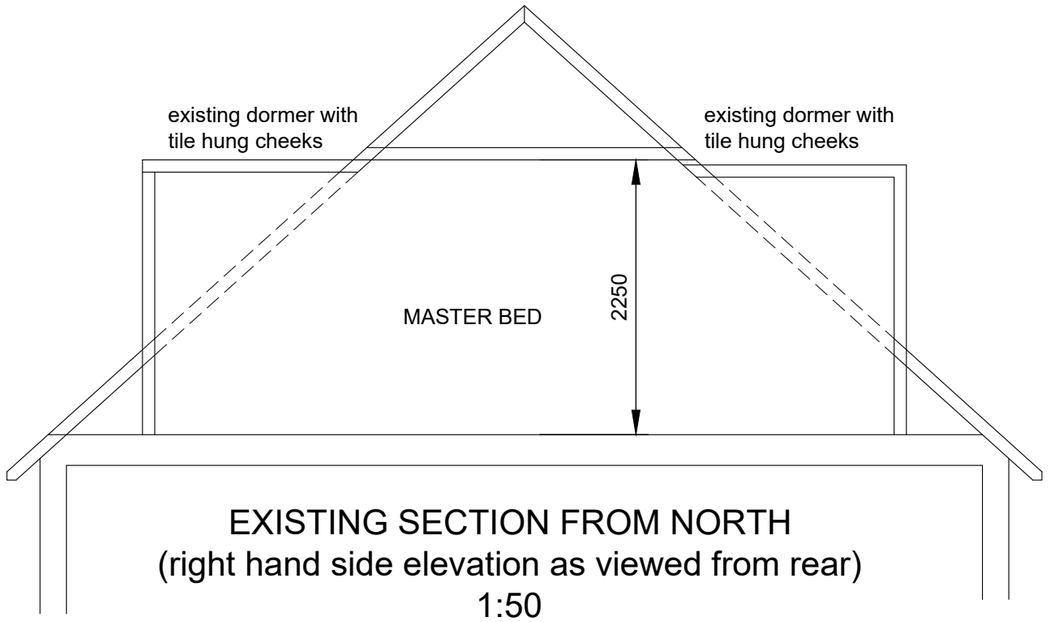

EXISTING SECTION FROM NORTH
(right hand side elevation as viewed from rear)
1:50

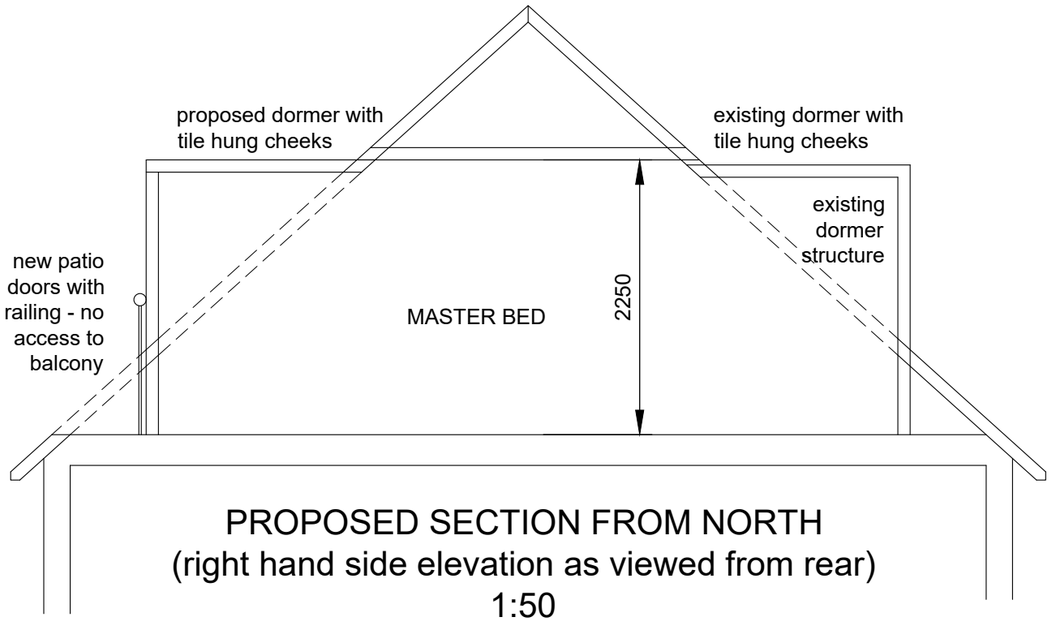

PROPOSED SECTION FROM NORTH
(right hand side elevation as viewed from rear)
1:50

Scale: 1:100
0m 1.0 2.0 3.0 4.0 5.0

Scale: 1:50
0m 0.5 1.0 1.5 2.0 2.5

Project
36 Greencroft Street,
Salisbury

Title
Existing & Proposed Sections

Rev.	Details	Drawn / Chkd.	Date

ALEXANDER ASSOCIATES
62 St. Edmunds Church Street
Salisbury
Wiltshire
SP1 1EQ

Tel: (01722) 337327
E-mail: admin@aasalisbury.co.uk
Web: www.aasalisbury.co.uk

Scale @A3	Date	Drg. No.	Rev.
1:50	Jan 24	22042–08	
	Drawn: SMS / Chkd.		