

01 - Proposed Rear Elevation

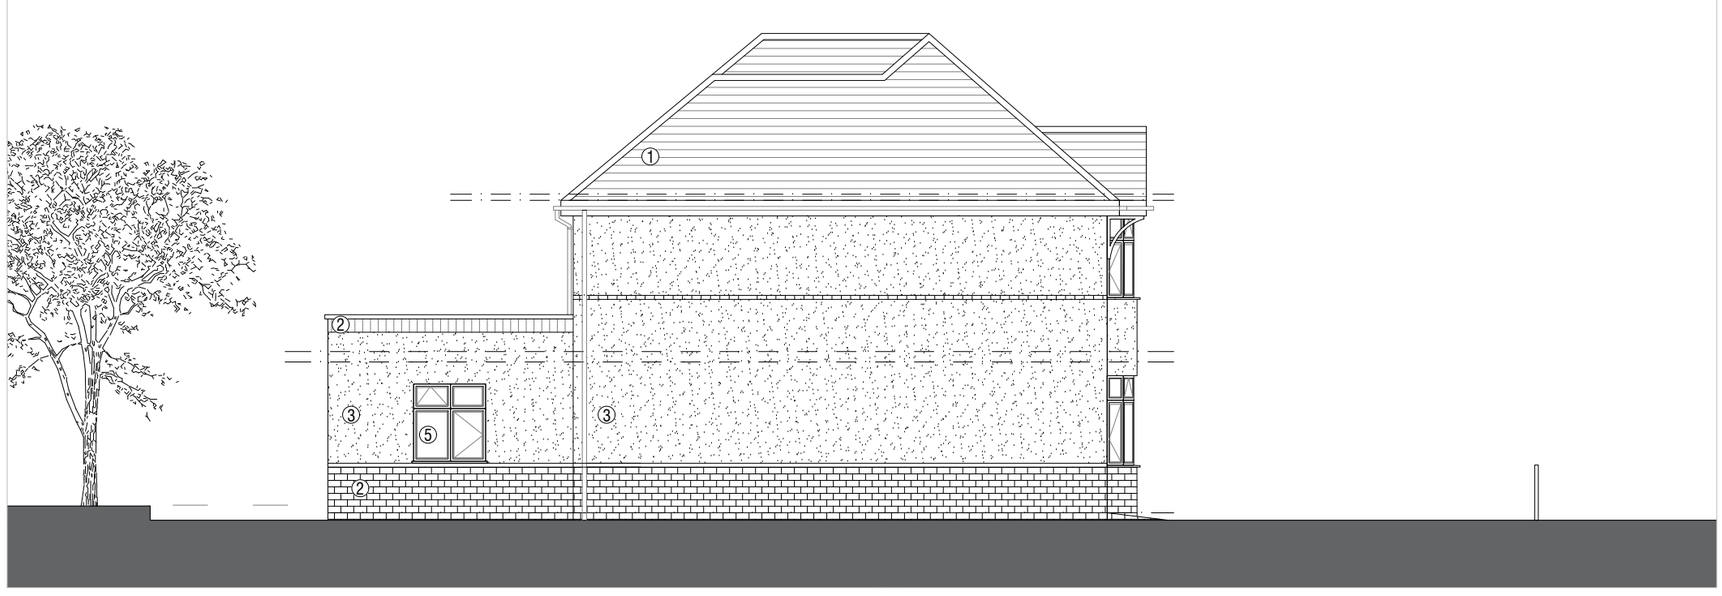

02 - Proposed Side Elevation

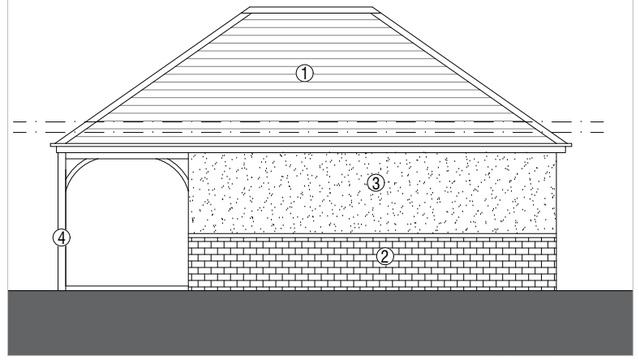

03 - Proposed Garage Side Elevation

Materials Key

①	Roof tiles to match existing	⑥	Aluminium framed glazed windows and doors
②	Brickwork coarse to match existing		
③	Render to match existing		
④	Timber Posts		
⑤	UPVC framed glazed windows and doors		

0 1 2 3 4 5

Rev:	Date:	Revision History:
P3	02.01.24	Planning Revision. Side elevations of garage revised to show accurate structure.
P2	27.11.23	Planning Issue
P1	24.11.23	Planning Issue

ESDON ARCHITECTURE
T: 01722 680 419
M: 07810 647 790
W: info@esdon-architecture.com

Project:
23-067
9 Donaldson Road

	Name:	Date:		Name:	Date:
Designed by:	EE		Checked:	EE	
Drawn By:	EE		Approved:	EE	

Scale: 1:100 @ A3
Status: Planning

Drawing Title:
Proposed Elevations

Drawing No: 10-201
Rev: P3