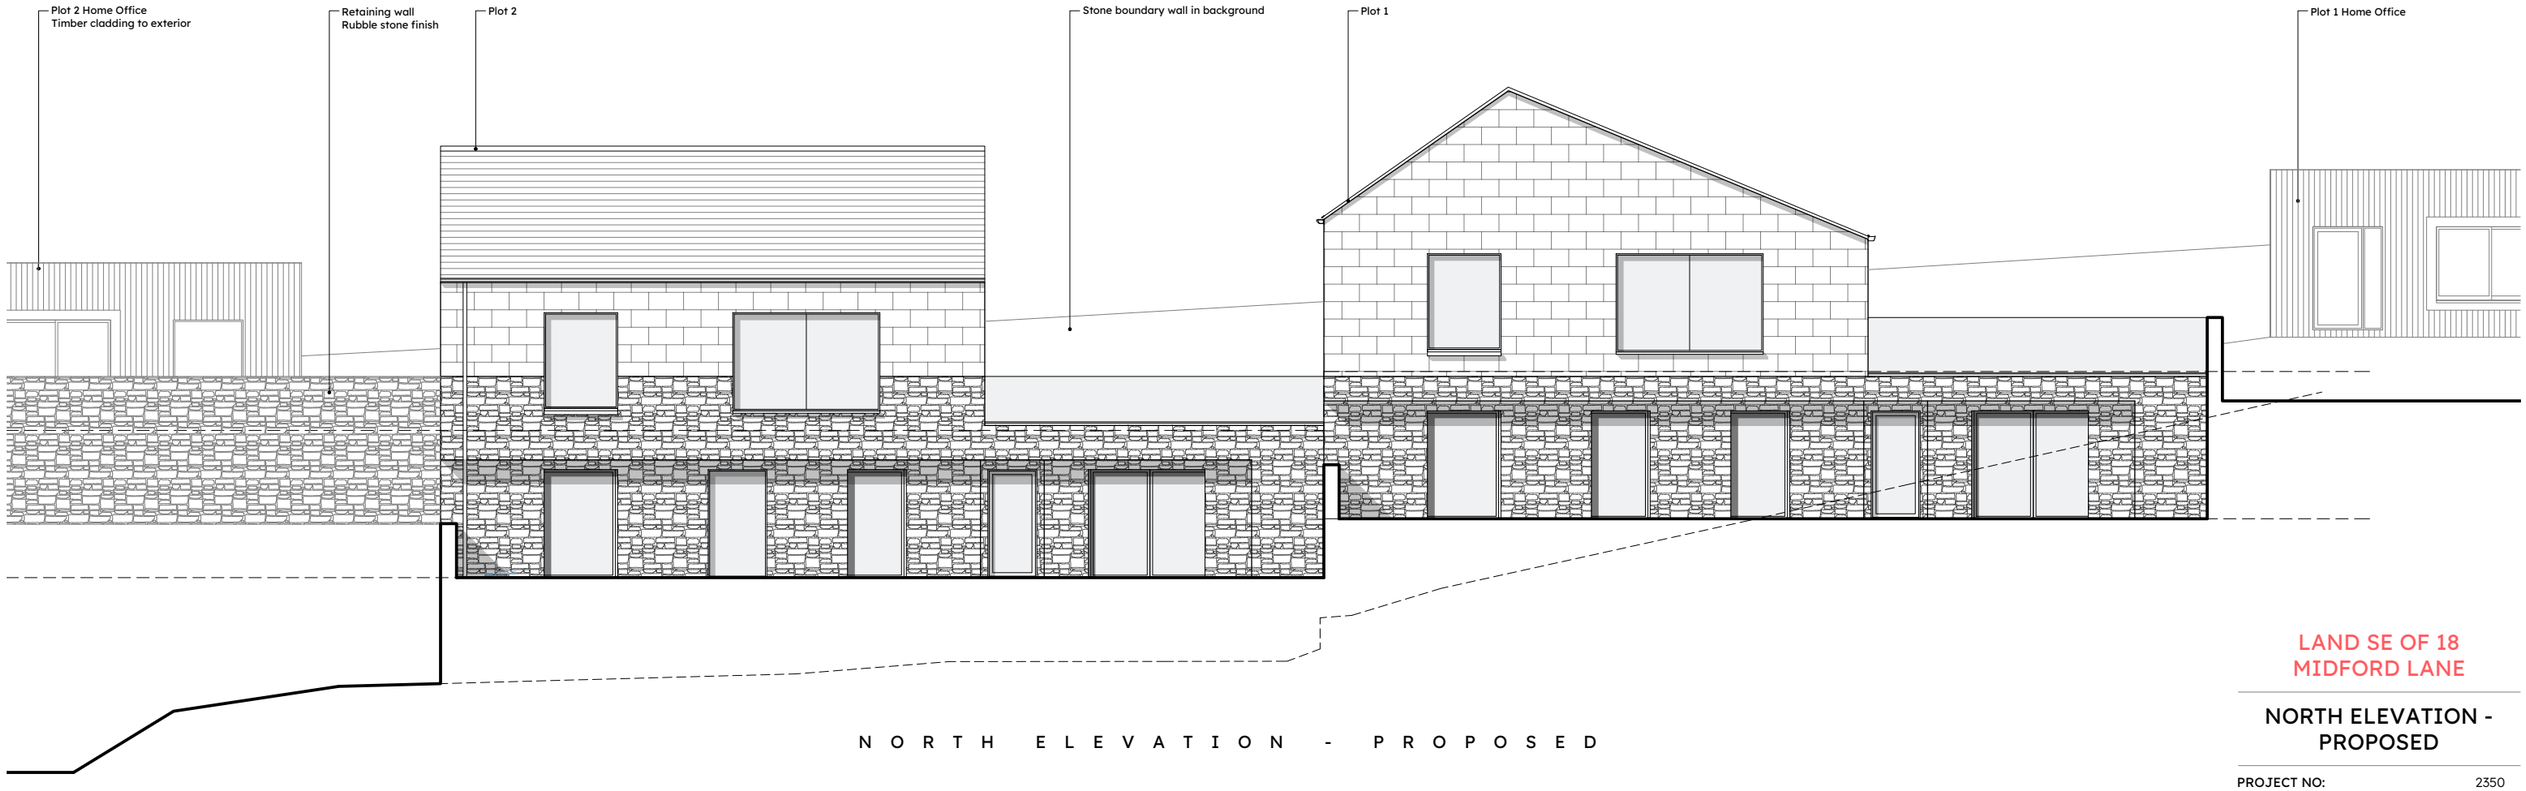

NORTH ELEVATION - PROPOSED

0 1 2 3 4 5m

LAND SE OF 18
MIDFORD LANE

NORTH ELEVATION - PROPOSED

PROJECT NO:	2350
DRAWING NO:	030
REV:	A
DATE:	29/11/2023
DRAWN BY:	ERT
CHECK BY:	AA
SCALE @ A3	1:125

bright studio

DO NOT SCALE. USE ONLY FIGURED DIMENSIONS UNLESS FOR PLANNING PURPOSES.

ALL DIMENSIONS AND SETTING OUT ARE TO BE CHECKED ON SITE PRIOR TO STARTING WORK. REPORT ANY DISCREPANCIES IMMEDIATELY.

THIS DRAWING IS NOT TO BE USED FOR EITHER THE VALUATION OR PURCHASE OF A PROPERTY OR BUILDING SITE.

COPYRIGHT BRIGHT STUDIO ARCHITECTS LIMITED.