
* COPYRIGHT.
DO NOT SCALE EXCEPT FOR PLANNING PURPOSES.
CHECK ALL DIMENSIONS ON SITE.
THIS DRAWING IS ONLY TO BE USED ON THE SITE
FOR WHICH DESIGNED.

1:50 1m 2m 3m
1:100 1m 2m 3m 4m 5m 6m
1:20 200mm 4 600mm 8 1000mm 12
1:1 10mm 20 30mm 40 50mm 60

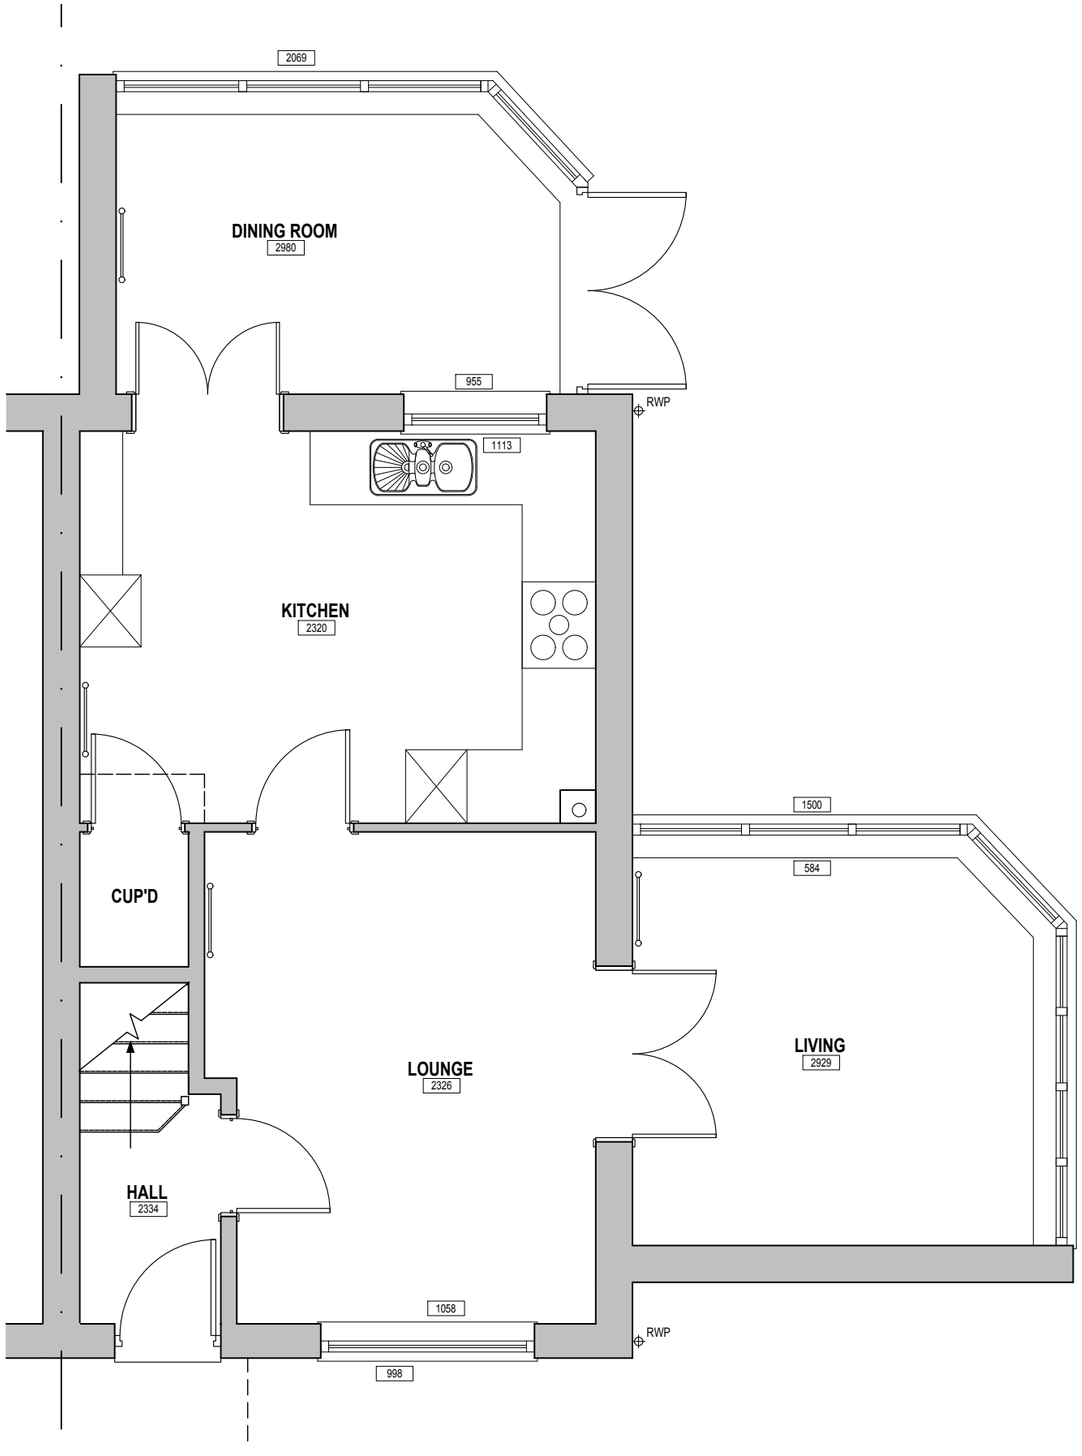


EXISTING GROUND FLOOR PLAN

| | | |
|---|---|---|
| | | |
| | | |
| | | |
| REVISIONS | | DATE |

CLIENT:
MRS FAULKNER

PROJECT:
2No. PROPOSED SINGLE STOREY EXTENSIONS TO REPLACE EXISTING CONSERVATORIES & INTERNAL ALTERATIONS AT 8 DANVERS MEAD, CHIPPENHAM, WILTSHIRE, SN15 3TP

TITLE:
EXISTING GROUND FLOOR PLAN

| | |
|---|---|
| DRAWN: RJ | SCALES @ A3: |
| CHECKED: JA | 1:50 |
| DATE: NOV 23 | |
| DRG No: AA/23/44/02 | REV.: - |

Armstrong architecture
THE OLD BAKEHOUSE, 21 TIMBER STREET,
CHIPPENHAM, WILTSHIRE, SN15 3BS
01249 404 004 info@armstrongarchitecture.co.uk