
Plot Date:
13/12/2023 17:38:58
File Name:
S:\New Solar\Design\1699 - Whaddon Farm\05 Site Plans\03 Planning\1699-0201-01 Planning Layout ISS05.dwg
File References:
- XREF Site Layout v1 [..\00 Xref\XREF Site Layout v6]

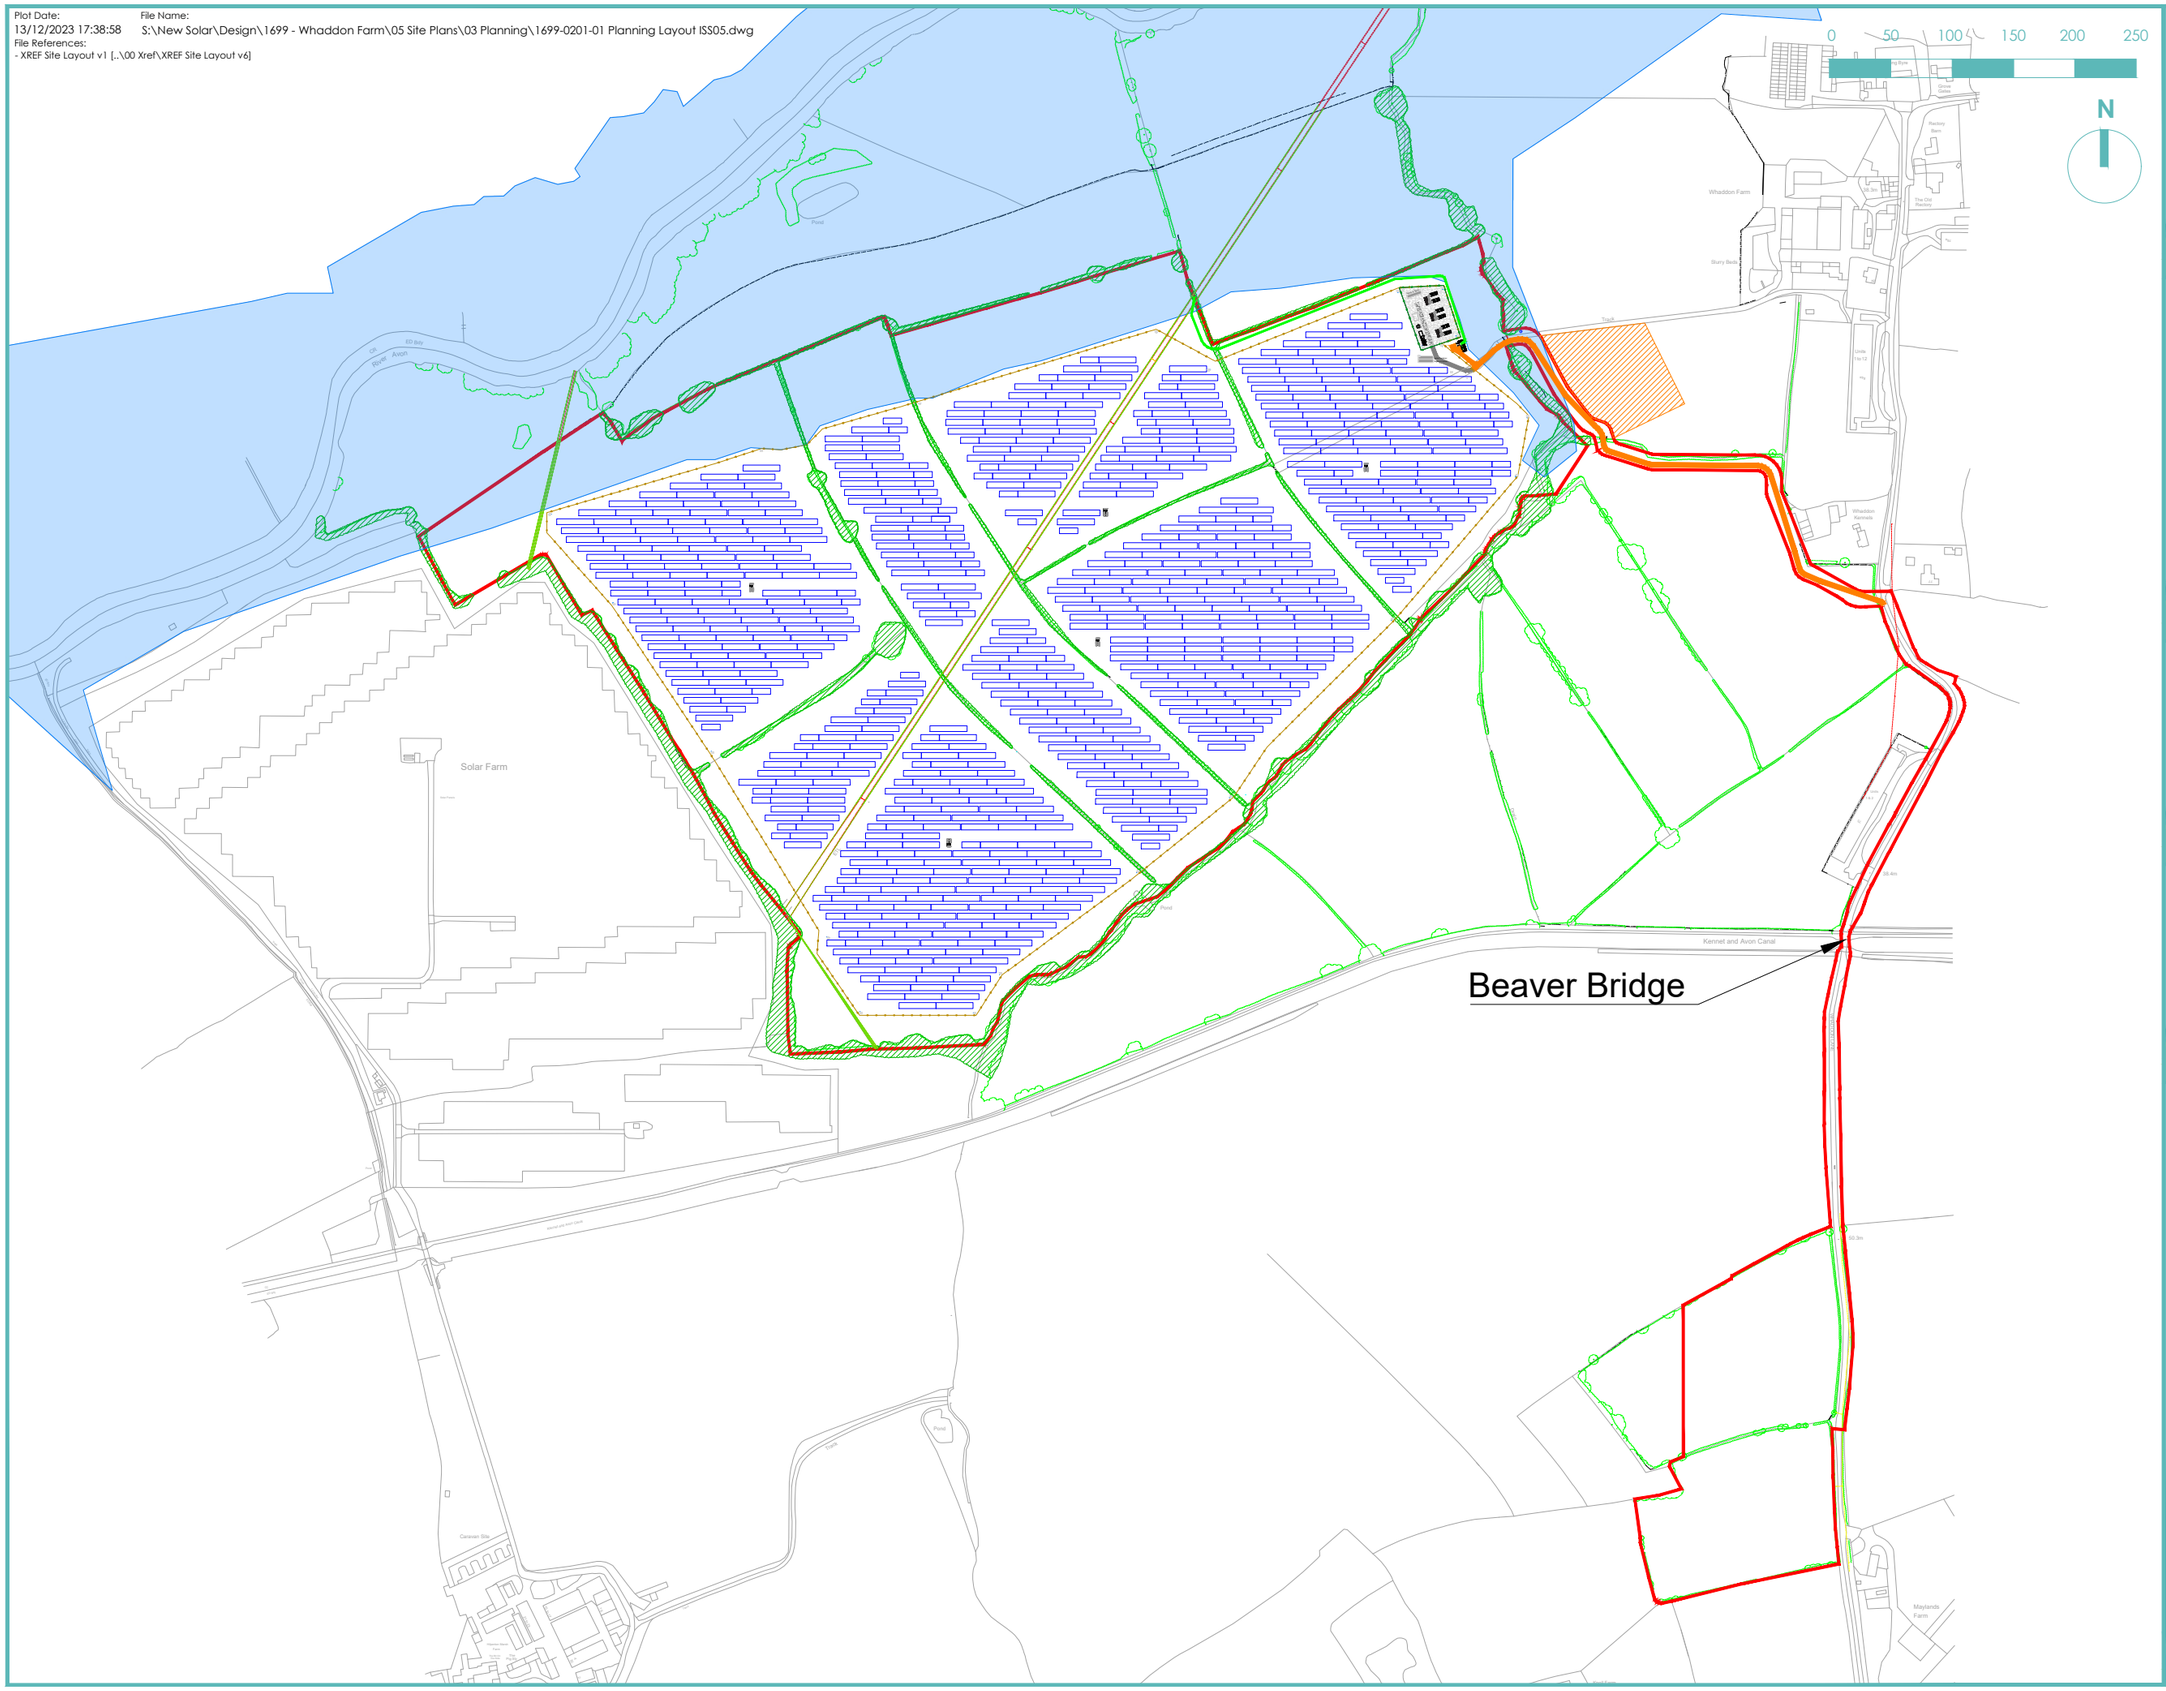


Notes: Unless otherwise stated, this drawing is for information only. Do not scale. Use figured dimensions only. Check all dimensions on site and advise of any discrepancies before commencing work on site.

Digital Transmissions: This data is supplied only as a means to aid you in the production of your work. the data should always be checked against the hard copy of the drawing. Some of the data may have been produced by importing data from external sources, discrepancies may have occurred during this procedure. BSR cannot accept responsibility for any discrepancies within the CAD data file. No third party shall issue BSR data/drawings without the written approval of BSR. BSR check all data for viruses but cannot accept responsibility for any loss incurred by any third party as a result of installing data.

OS License No. :- 100022432

## Site Information:

| | |
|---|---|
| Orientation | 2 in Portrait |
| Inverters | 5 |
| Tilt Angle | 15° |

- Development Boundary
- Overhead Line
- Fence
- Solar Arrays
- Substation Area
- DNO Track
- Temporary Construction Compound
- Inverter Station
- Battery Storage Unit
- POC Route
- Beaver Bridge

Fenced Area (Approx) :63.89ACRES

Red Line Area (Approx) :94.86ACRES

Red Line Area (Approx) : 38.39HA

| Rev: | Revision History: | Date: | By: |
|---|---|---|---|
| 01 | Initial Issue | 18/01/23 | JA |
| 02 | Revised Layout and Compound | 04/04/23 | RL |
| 03 | Reverted Red Line to Originial | 09/05/23 | RL |
| 04 | Revised general Layout | 15/09/23 | RL |
| 05 | Revised DNO Access | 13/12/23 | RL |


35 and 35a The Maltings
Lower Charlton Trading Estate,
Shepton Mallet,
Somerset,BA4 5QE
United Kingdom

E:info@britishrenewables.com
T:01458 224900
W:www.britishrenewables.com


Project:
Whaddon Farm Solar Park

Location:
Whaddon Farm
Hilperton
Wiltshire
BA14 6NR

Title:
Solar Park Layout

Scale: 1:5000 @A3

Issue Notes:

Revised DNO Access Route

BSR Energy

| | |
|---|---|
| Drawn By: RL | Issue Date: 13/12/2023 |
| Checked By: MB | Checked Date: 13/12/2023 |
| Approved By: KW | Approved Date: 14/12/2023 |

Drawing Number:
1699-0201-01

| | |
|---|---|
| Drawing Status: Approved | Issue: 05 |