
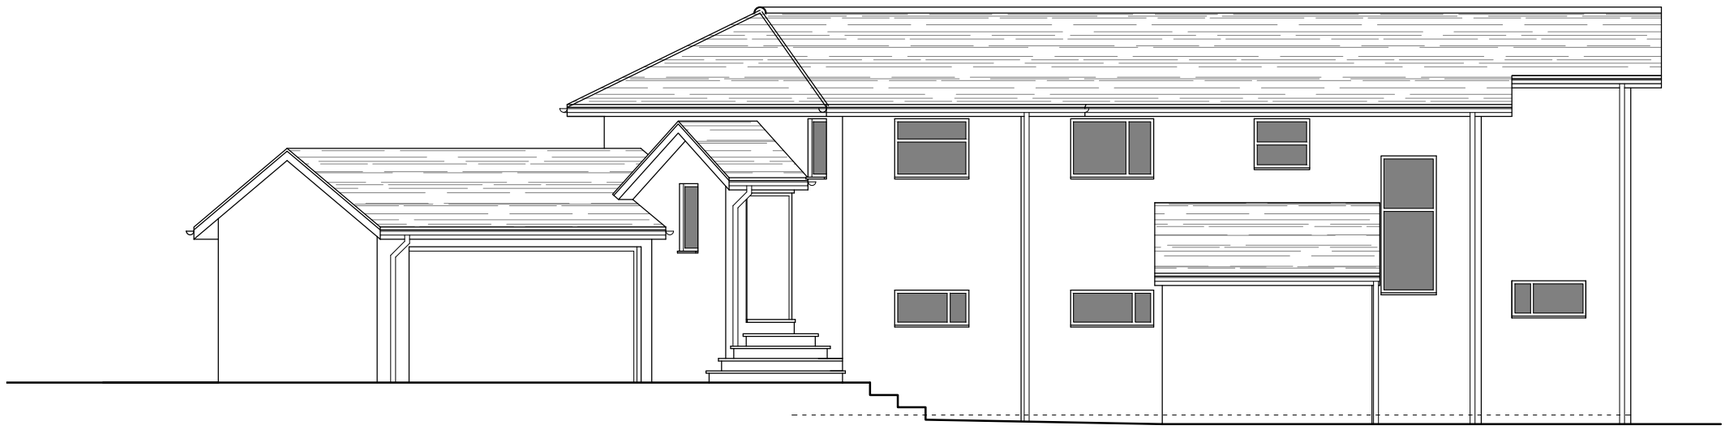


FRONT (North) ELEVATION - scale 1:100

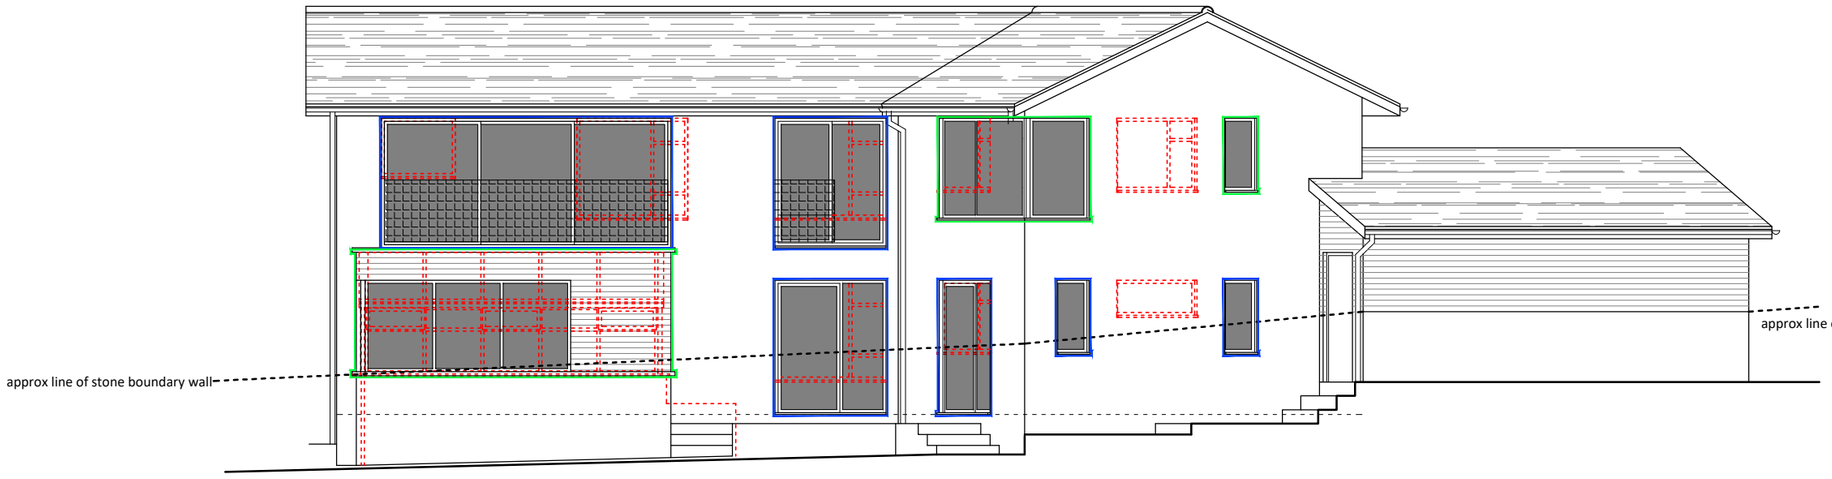

REAR (South) ELEVATION - scale 1:100

SCOPE OF WORK

- WORKS WHICH REQUIRE PLANNING CONSENT
- WORKS TO BE UNDETAKEN UNDER PERMITTED DEVELOPMENTS RIGHTS WHCIH ARE NOT SUBJECT TO PLANNING APPROVAL

MATERIAL SCHEDULE

WALLS:

Untreated Larch cladding

ROOF :

Black membrane below paving slaps (terrace)

WINDOWS & DOORS:

Grey, mix of aluminium and uPVC

FASCIAS and GUTTERS

Grey to match windows and doors

STAIR & BALSUTRADE

Steel structure with cantilevering glass

1:100 0 0.5 1.0 1.5 2.0 2.5

ISSUED FOR PLANNING

CLIENT	Mr & Mrs McClintock
PROJECT	3 Kingsfield Close
DRWG TITLE	Proposed Elevations Sheet 01
DRWG NO	A17 23 07 P05 Rev D
DRAWN	NB
SCALE	1:100 @ A3
DATE	01.06.23
CHK'D	NB

atelier 17 ltd
Atelier 17 Ltd, 28 Southleigh, Bradford On Avon, BA15 2EQ
nigel.a.w.bedford@gmail.com www.atelier17.co.uk T. (01225) 862900

This drawing is copyright. Only figured dimensions to be used.
Contractors to check all dimensions before proceeding

Proposed Drawings - 3 Kingsfield Close, BoA