Location Plan
1:200 @ A3

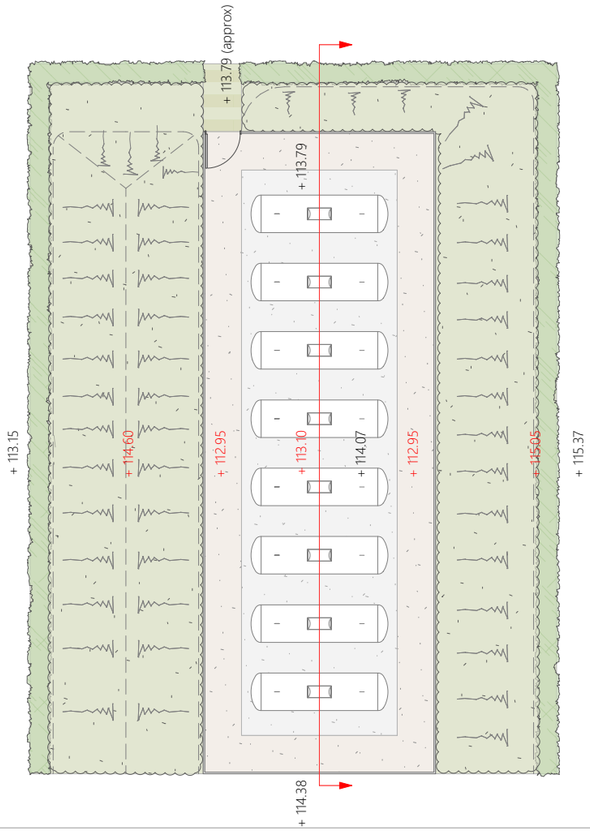

Levels

+0.00 Existing Levels

+0.00 Proposed Levels

Section
1:75 @ A3

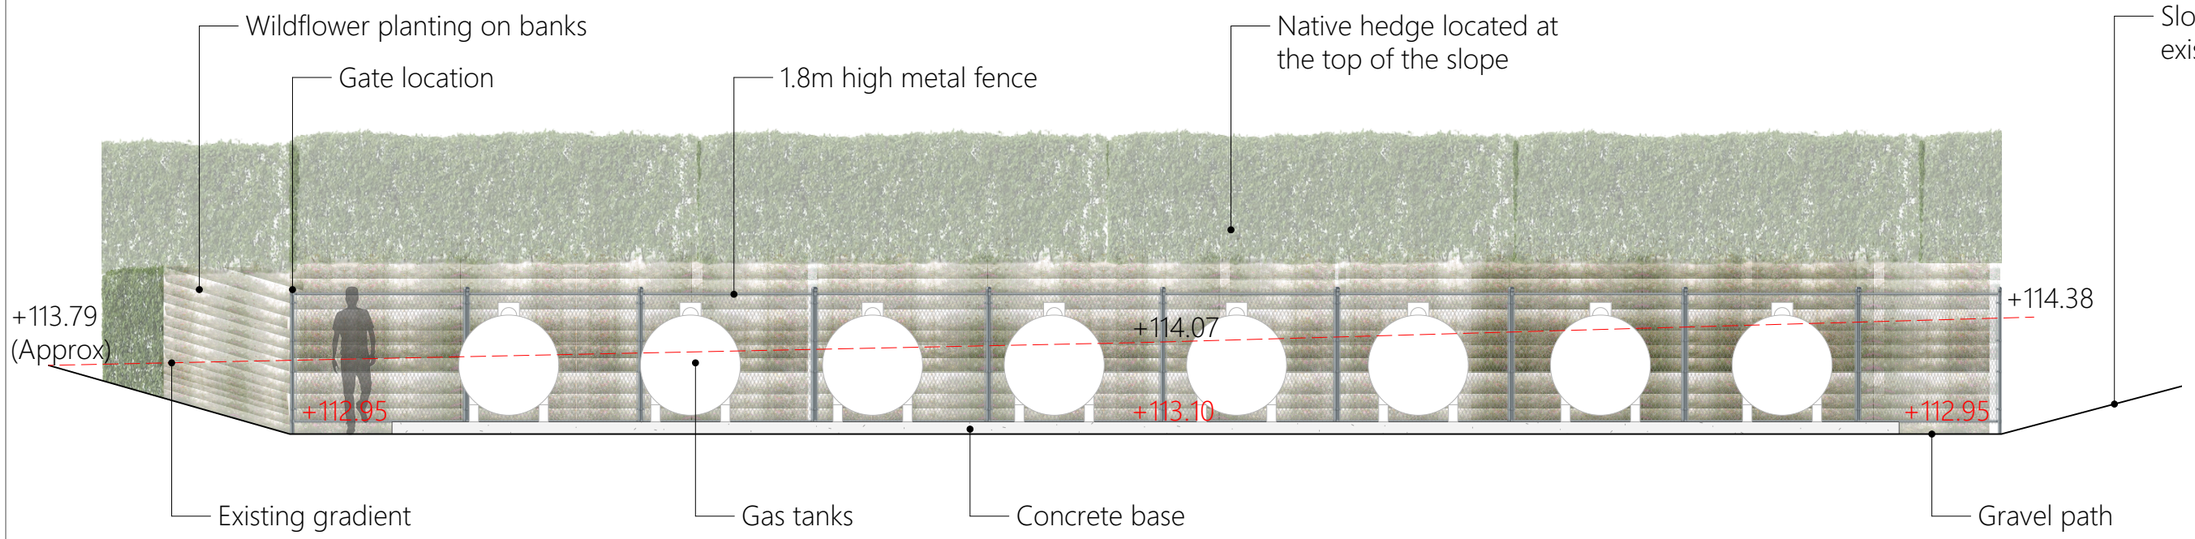

THE LANDSCAPE SERVICE
Landscape & Garden Design
T: 02381 980022
E: info@thelandscapeservice.com
W: www.thelandscapeservice.com

Site Address
Upper Kingstead Barn
Fonthill Bishop
Wiltshire
SP3 5SF

Drawing Title
Section

Drawing Number
426 - 4 - R1

Date
04.01.2024

Scale
Various Scales @ A3