

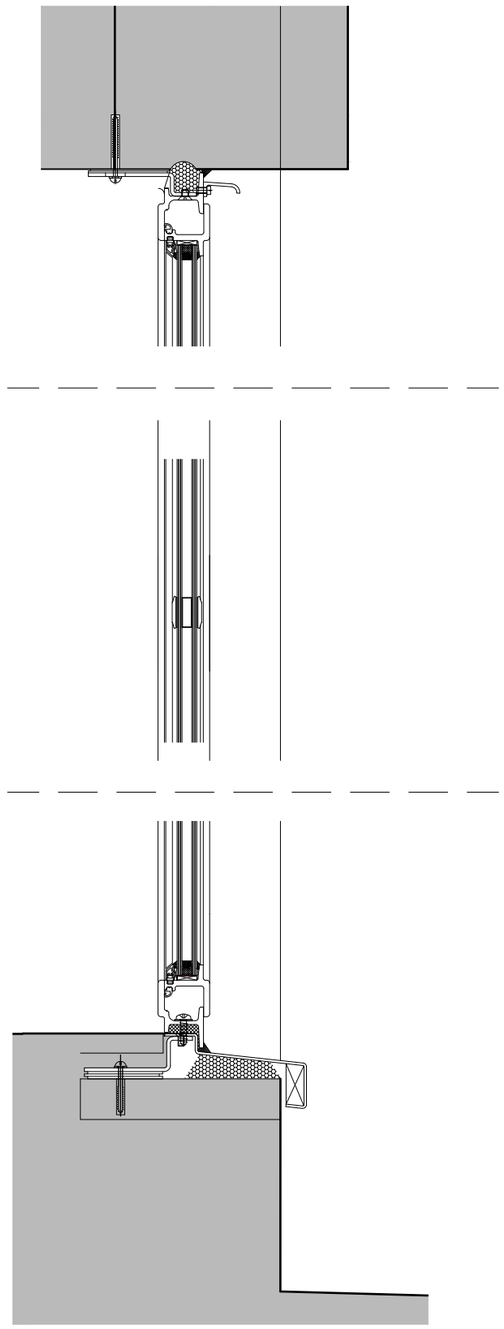


Head Detail
(Scale 1:5)

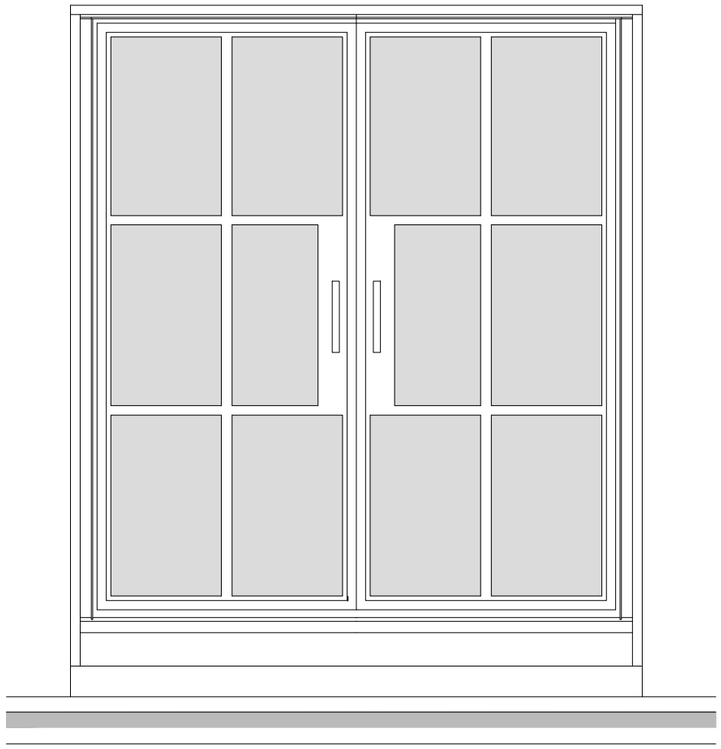

Typical Elevation French Doors
(Scale 1:20)

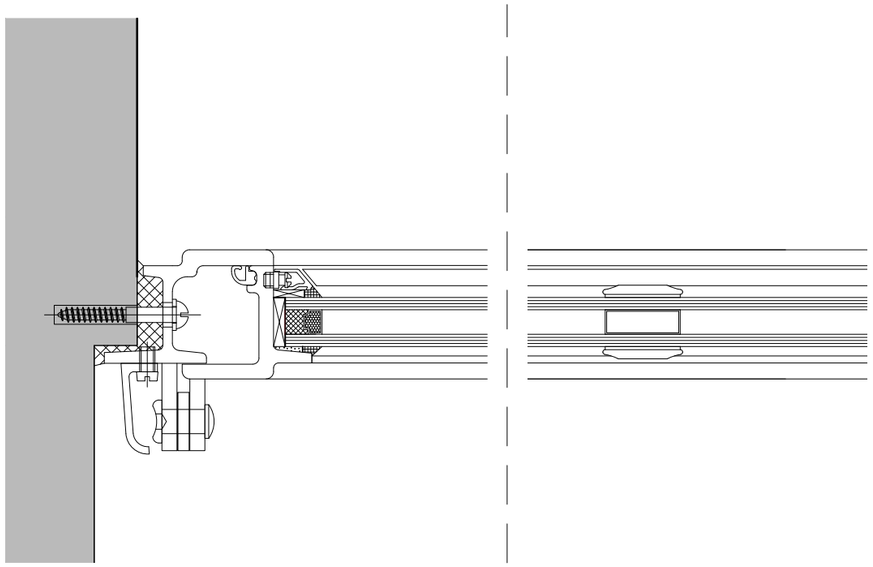

Jamb Detail
(Scale 1:2)

A 09.03.23 TENDER ISSUE

Revisions

Address
Truslowe Manor
Avebury
SN8 1RB

Project
Proposed Works
and Alterations

Drawing Title
Door Details
French Doors

Scale
Var @ A3

Date
October 2023

Drawn by
MR

Checked by
MW

Contractors must check all dimensions on site
Only figured dimensions are to be worked from
Discrepancies must be reported immediately to the architect before proceeding
This drawing is copyrighted

Drawing Number
255-PP04

Revision
A

Filename

WATSON BERTRAM & FELL
ARCHITECTS & SURVEYORS
6 OLD KING STREET
BATH • BA1 2JW
Telephone 01225 337 273
mail@wbf-bath.co.uk
www.wbf-bath.co.uk