
All dimensions are in millimeters unless otherwise stated. Do not scale from this drawing. Check dimensions on site, report any discrepancies immediately. Drawings are copyright of Pensaernïaeth Williams Architecture ltd. and must not be altered, reproduced, or passed on to any third party without prior consent.

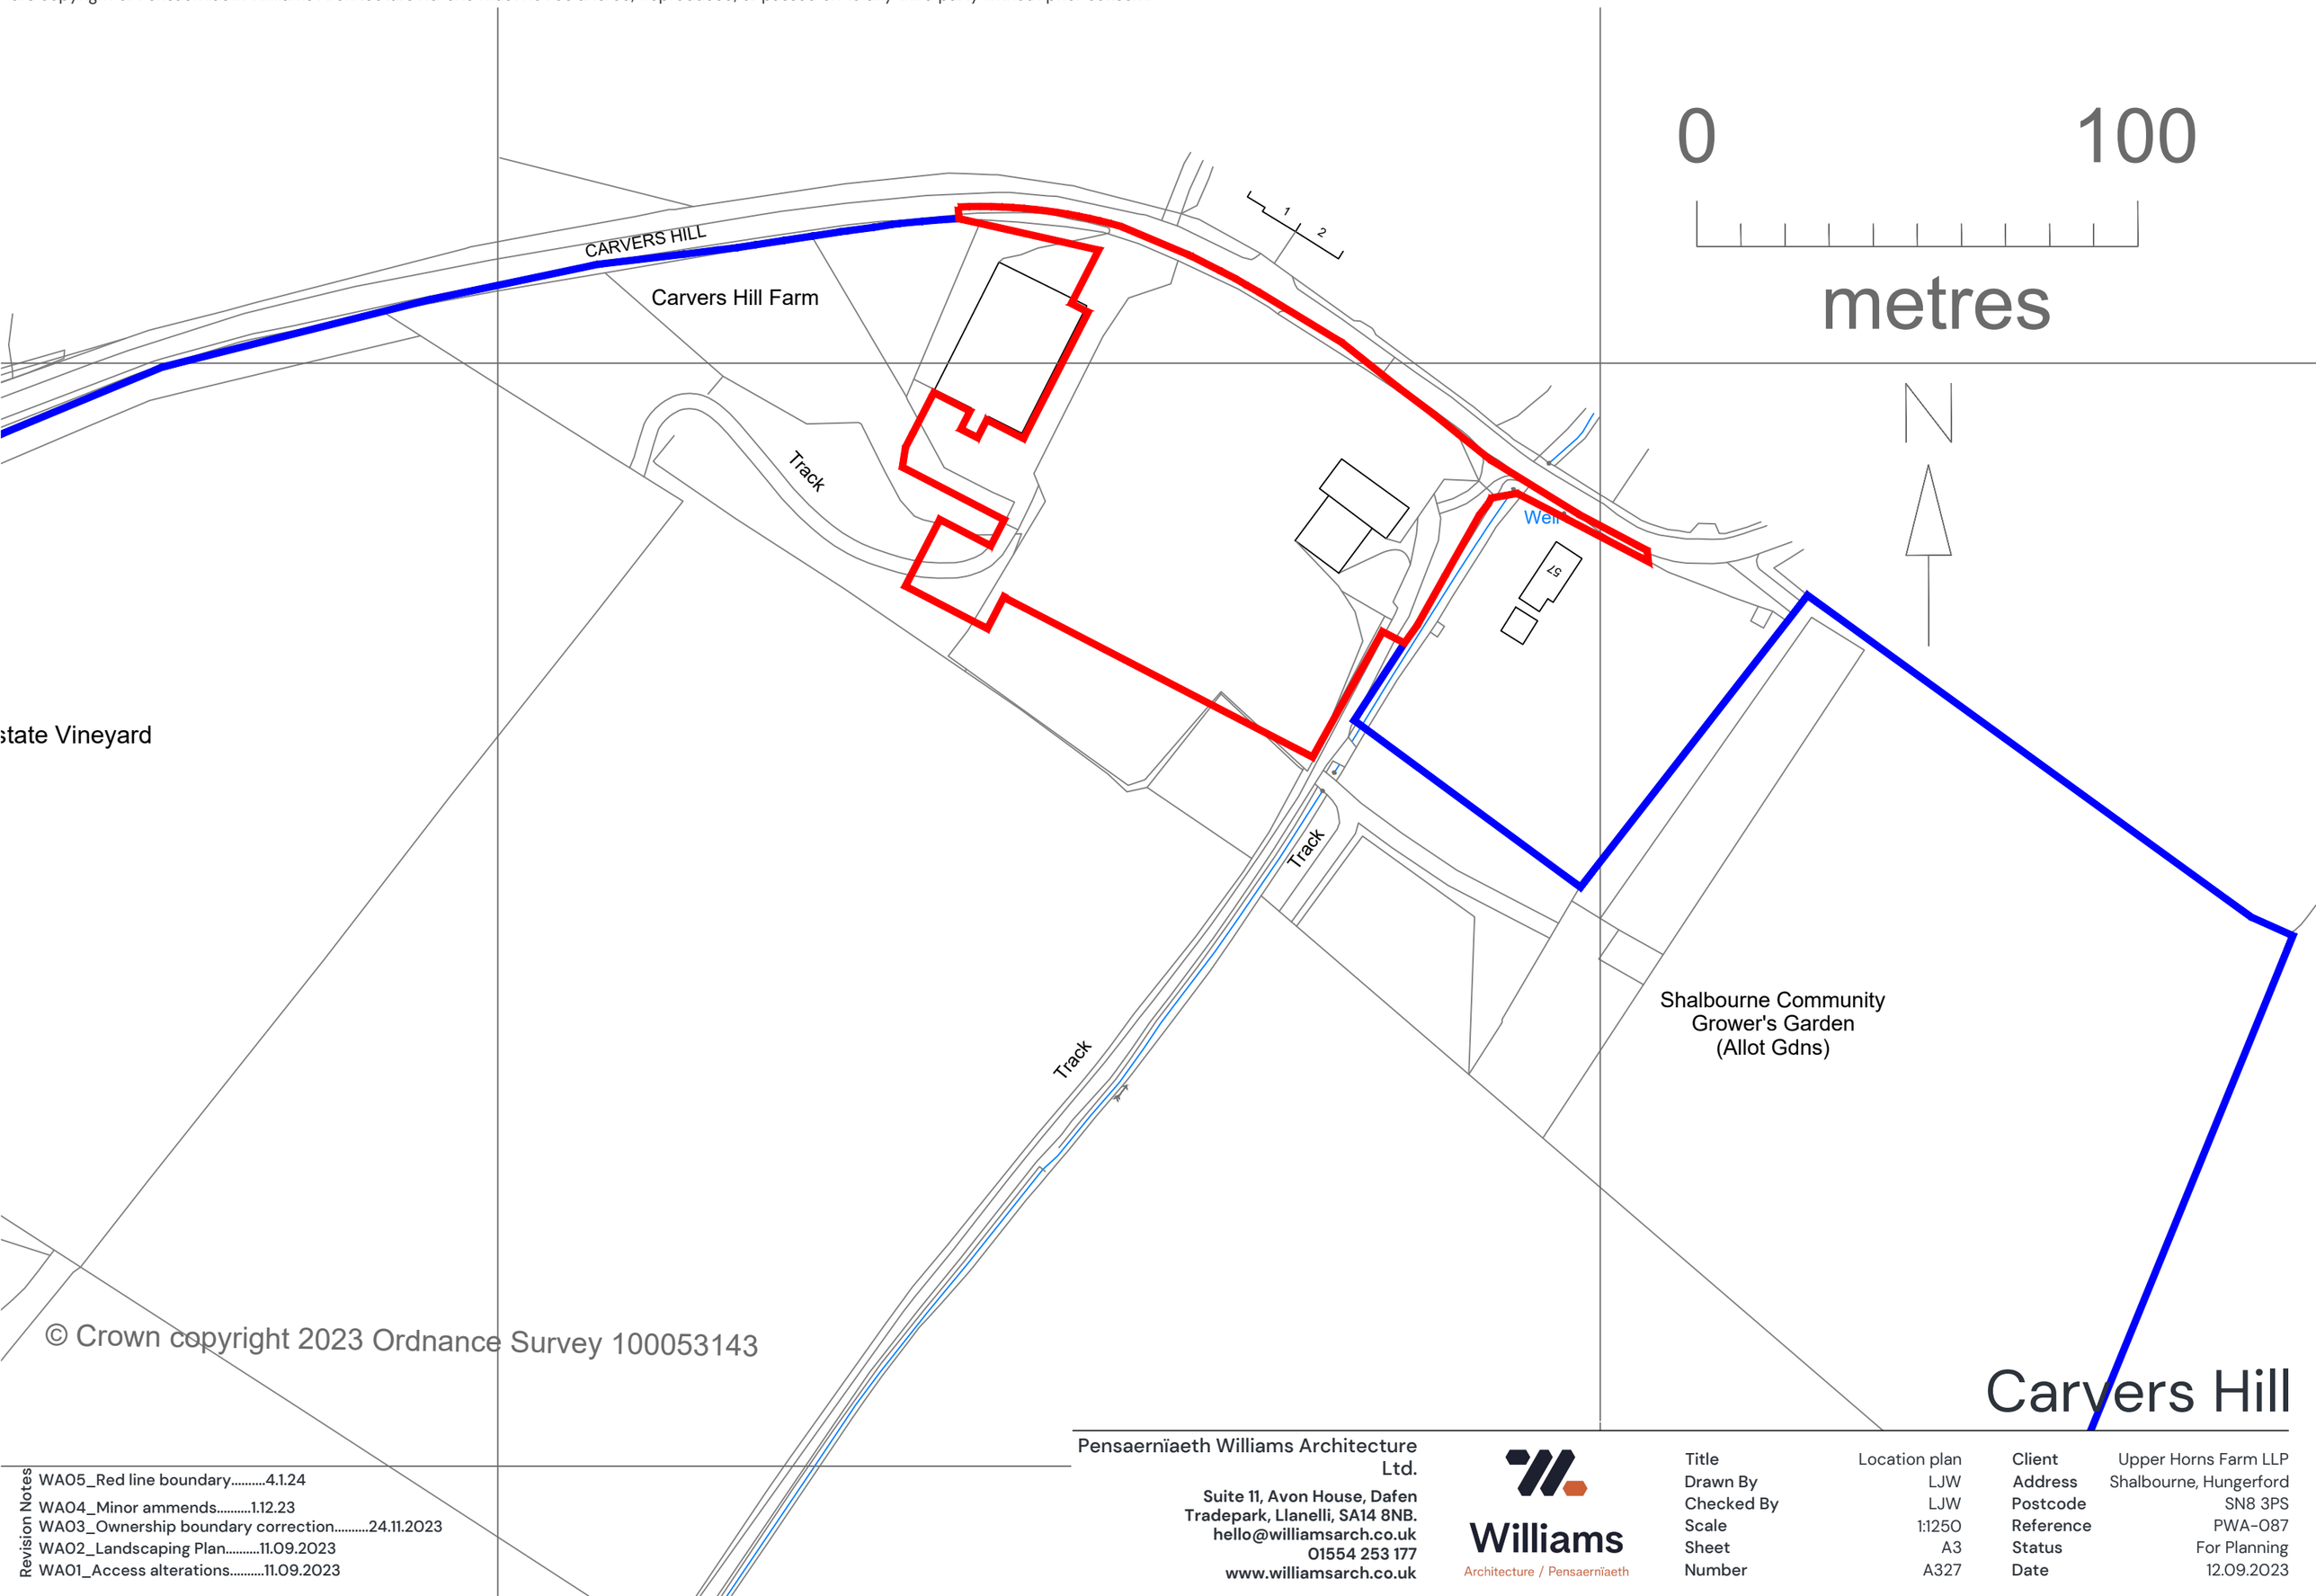

© Crown copyright 2023 Ordnance Survey 100053143

Carvers Hill

Revision Notes

- WA05_Red line boundary.....4.1.24
- WA04_Minor ammends.....1.12.23
- WA03_Ownership boundary correction.....24.11.2023
- WA02_Landscaping Plan.....11.09.2023
- WA01_Access alterations.....11.09.2023

Pensaernïaeth Williams Architecture Ltd.
Suite 11, Avon House, Dafen Tradepark, Llanelli, SA14 8NB.
hello@williamsarch.co.uk
01554 253 177
www.williamsarch.co.uk

Williams
Architecture / Pensaernïaeth

Title	Location plan
Drawn By	LJW
Checked By	LJW
Scale	1:1250
Sheet	A3
Number	A327
Client	Upper Horns Farm LLP
Address	Shalbourne, Hungerford
Postcode	SN8 3PS
Reference	PWA-087
Status	For Planning
Date	12.09.2023