Existing Site Cross Sections

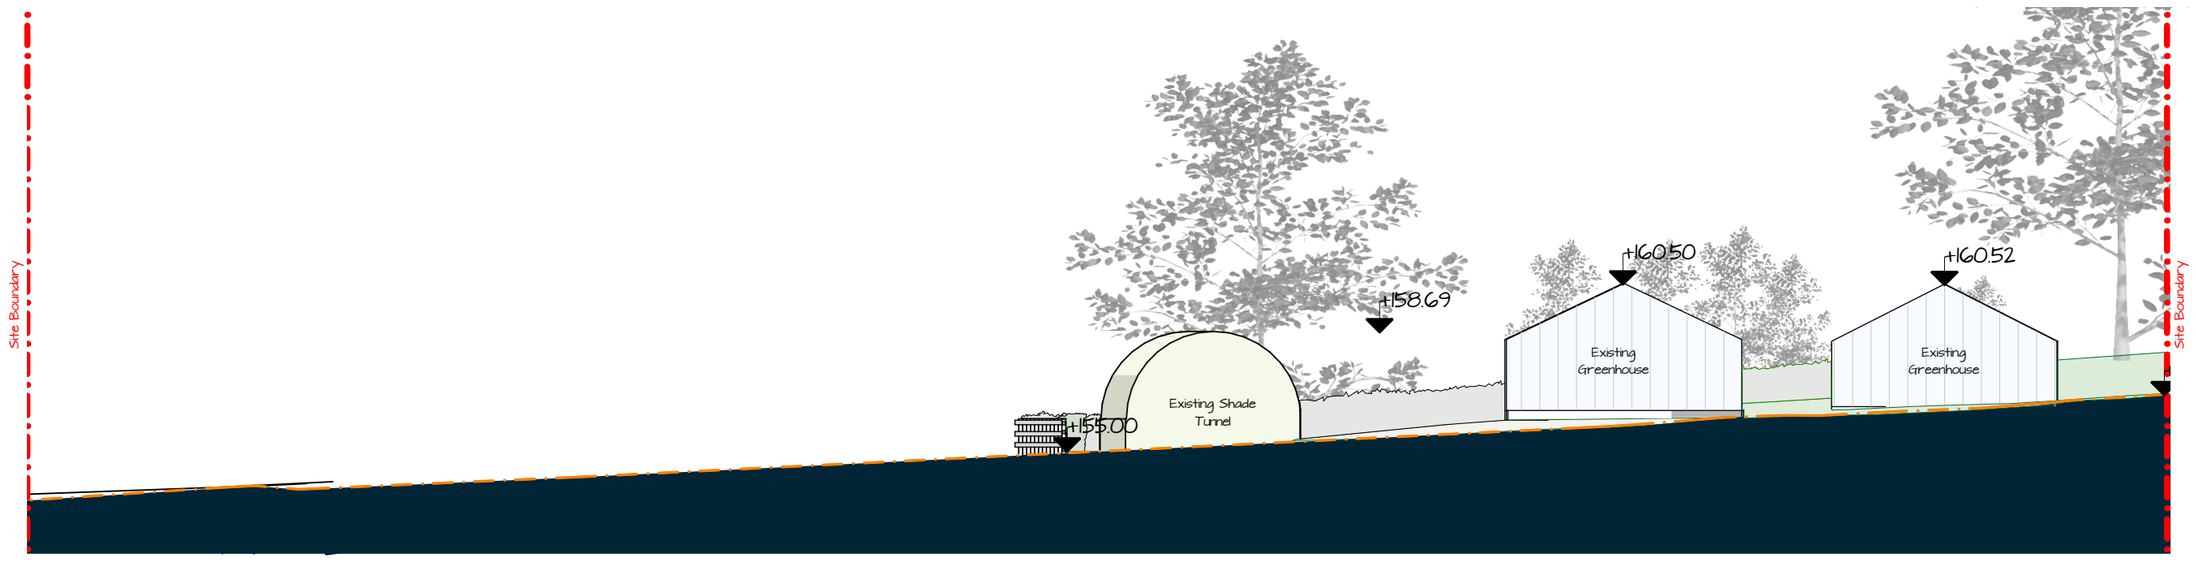

CROSS SECTION A EXISTING 1:200

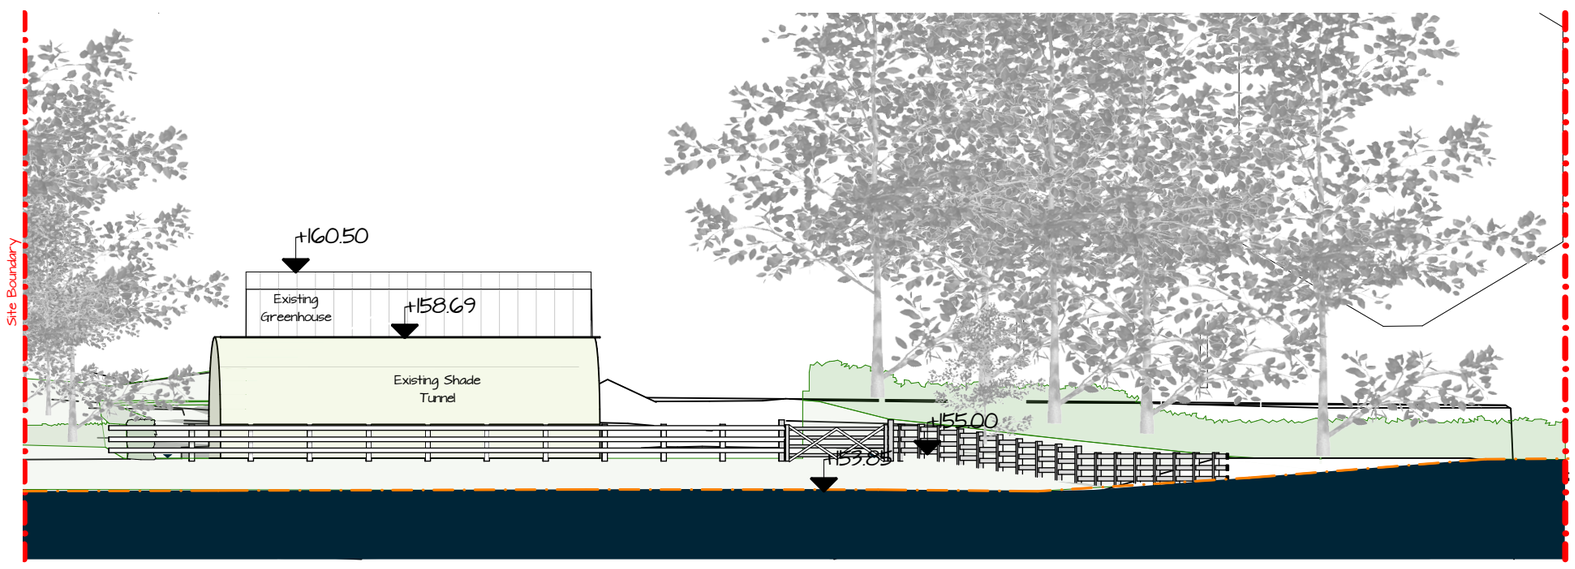

CROSS SECTION B1 EXISTING 1:200

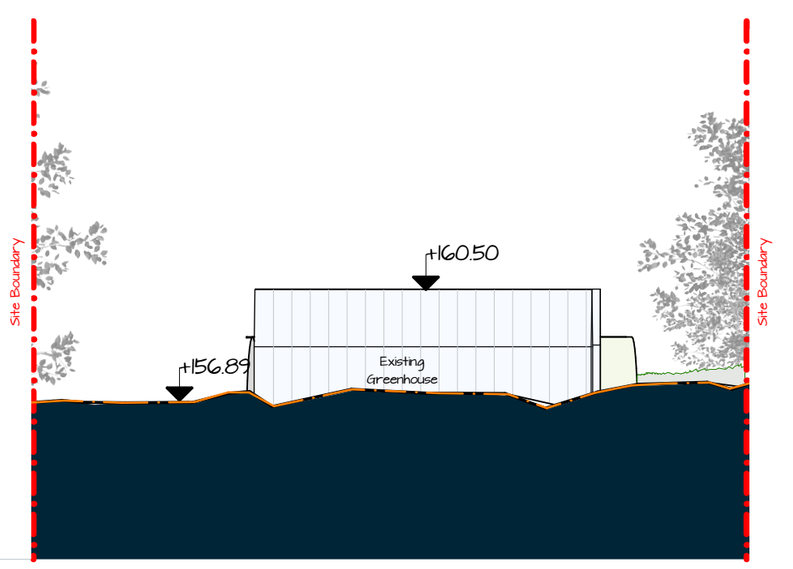

CROSS SECTION B2 EXISTING 1:200

Proposed Site Cross Sections

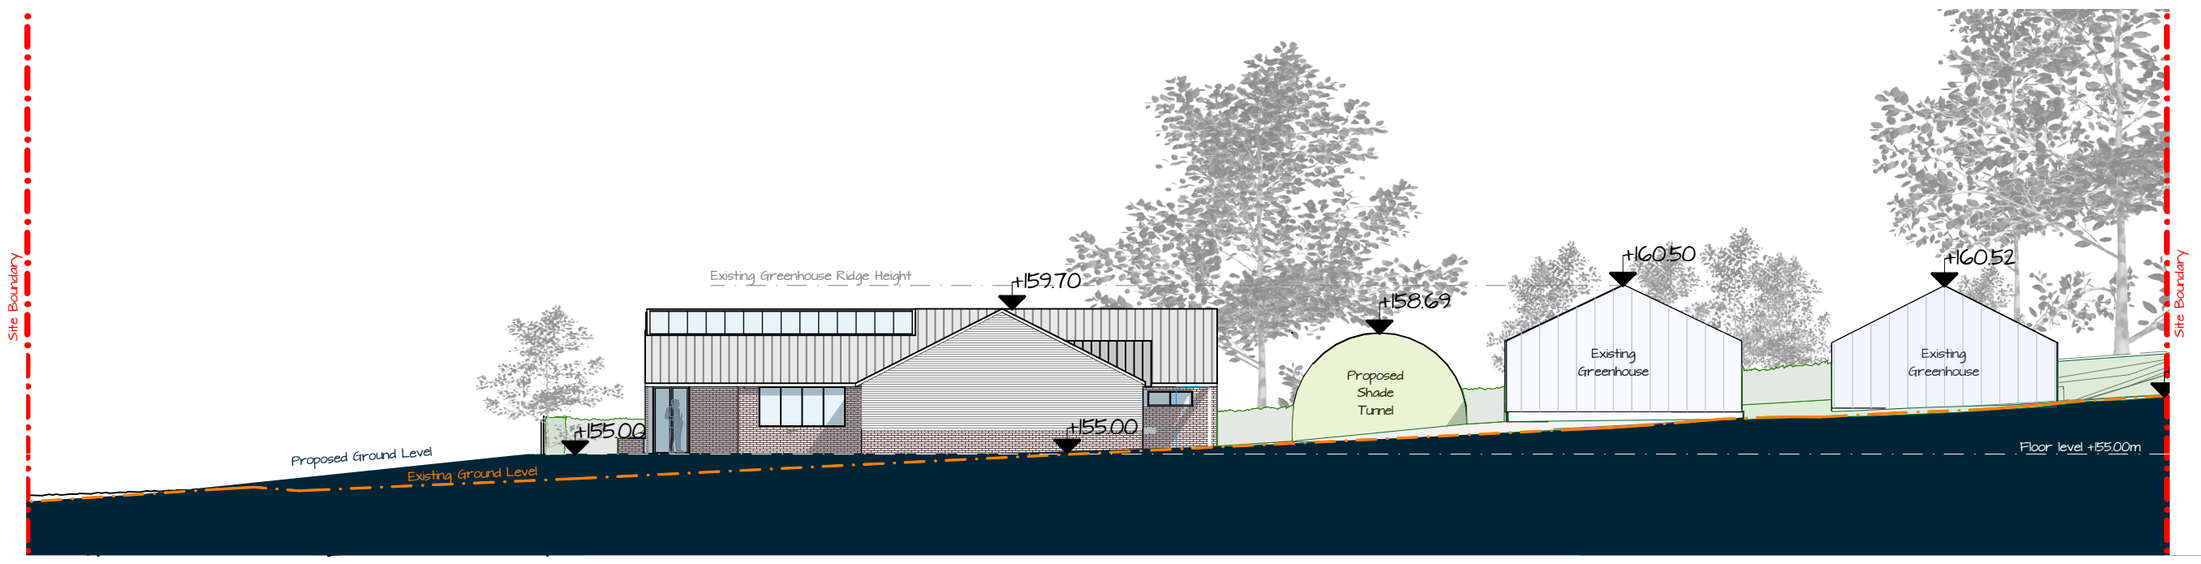

CROSS SECTION A PROPOSED 1:200



CROSS SECTION B1 PROPOSED 1:200

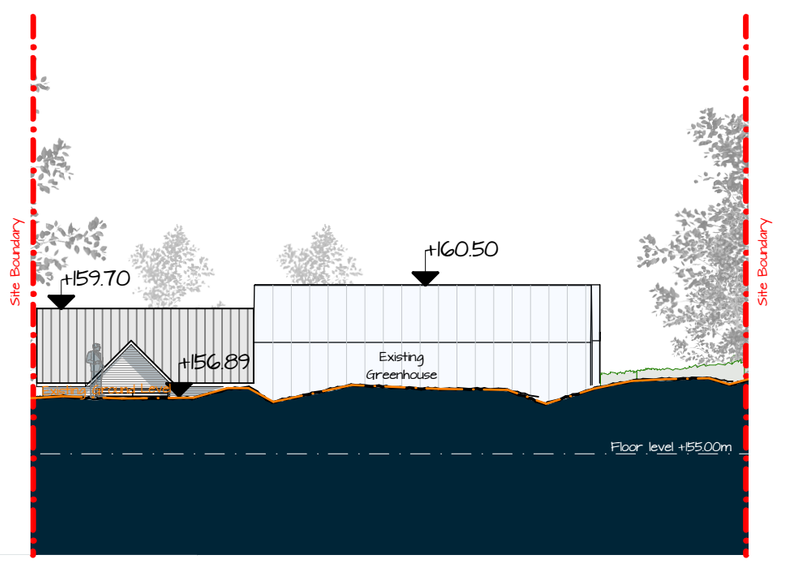

CROSS SECTION B2 PROPOSED 1:200

0 1 2 3 4 5 10
1:200 Scale in Metres

NOTES
This document and its design content is copyright © and is the property of Savills. It may not be reproduced without their expressed permission. It shall be read in conjunction with all other associated project information including models, specifications, schedules and related consultants drawings and documentation. Do not scale from this drawing unless for Planning purposes. Figured dimensions only are to be used. All dimensions must be checked on site by the Contractor prior to the commencement of any fabrication or building works. Immediately report any discrepancies, errors or omissions to Savills prior to the commencement of any fabrication or building works. If in doubt please ASK.

1 Jewry Street, Winchester, Hampshire, SO23 8RZ
t: 01962 857413
f: 01962 857401
RIBA Chartered Practice
Exchange House, Petworth, West Sussex, GU28 0BF
t: 01798 345980
f: 01798 345998
w: www.savills.co.uk

REVISIONS

REV	DESCRIPTION	BY	CHECK	DATE
A	Remove context beyond red line	SP	BR	JAN 24

DRAWN BY: SP
CHECKED BY: DWS
DATE: AUG 2023
WORK STAGE: 2-CONCEPT DESIGN
ISSUE STATUS: PLANNING APPLICATION
PROJECT TITLE: OARE GLASS HOUSES
OARE ESTATE, RUDGE LANE, OARE SN8 4JQ
CLIENT: OARE ESTATE
DRAWING TITLE: SITE CROSS SECTIONS
INSTRUCTION _ DWG _ REV: 626170_204A
SCALES @ A2: 1:200
BIM ISSUE REFERENCE: OAR -SAV- - - -A-626170_204A