NOTES
This document and its design content is copyright © and is the property of Savills. It may not be reproduced without their expressed permission. It shall be read in conjunction with all other associated project information including models, specifications, schedules and related consultants drawings and documentation. Do not scale from this drawing unless for Planning purposes. Figured dimensions only are to be used. All dimensions must be checked on site by the Contractor prior to the commencement of any fabrication or building works. Immediately report any discrepancies, errors or omissions to Savills prior to the commencement of any fabrication or building works. If in doubt please ASK.

1 Jewry Street, Winchester,
Hampshire, SO23 8RZ
t: 01962 857413
f: 01962 857401

RIBA
Chartered Practice

Exchange House, Petworth,
West Sussex, GU28 0BF
t: 01798 345980
f: 01798 345998
w: www.savills.co.uk

REVISIONS

REV	DESCRIPTION	BY	CHECK	DATE

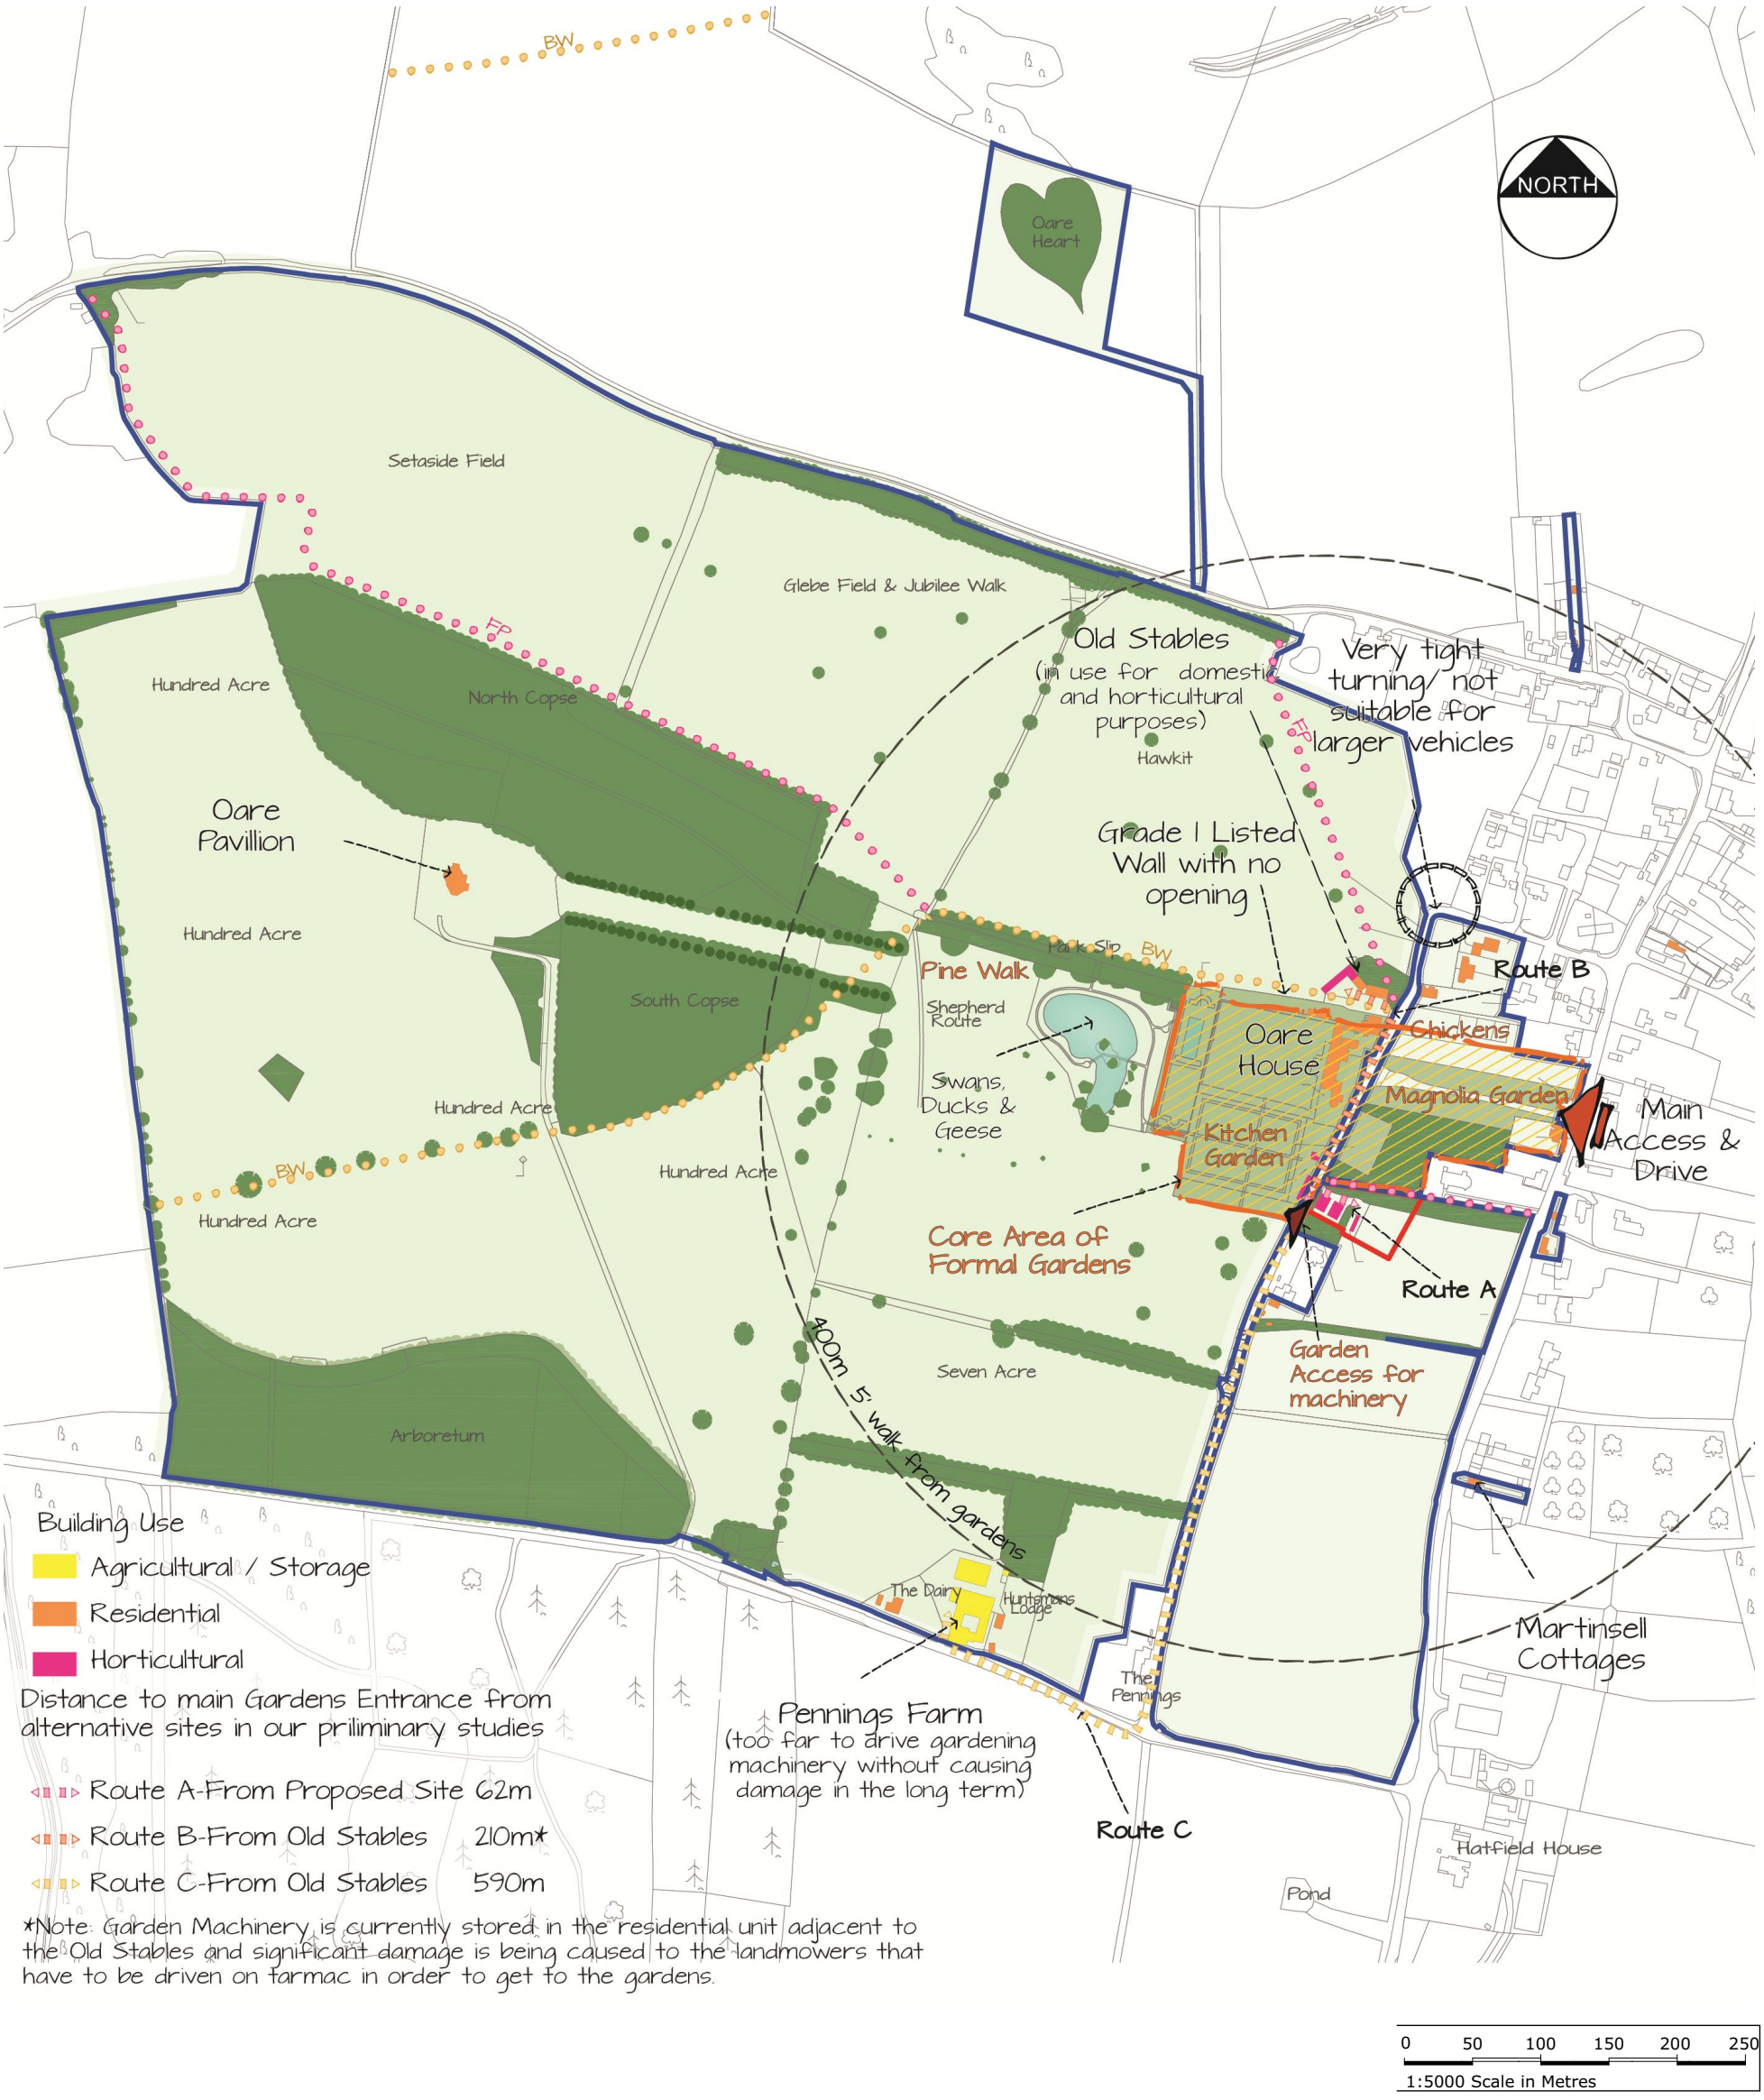

INSTRUCTION _ DWG _ REV	SCALES @ A3	PROJECT TITLE
626170_105	1 : 5000	OARE GLASS HOUSES OARE ESTATE, RUDGE LANE, OARE SN8 4JQ
WORK STAGE	ISSUE STATUS	CLIENT
1-PREPARATION & BRIEF	PLANNING	OARE ESTATE
DRAWN BY / CHECKED BY / DATE		DRAWING TITLE
SP / BR / JAN 24		OARE GARDENS
		BIM ISSUE REFERENCE
		OAR - SAV - - - - A - 626170_105

savills