UK Planning Maps

SITE PLAN 1:500

11 Wessington Park, Calne, SN11 0AT

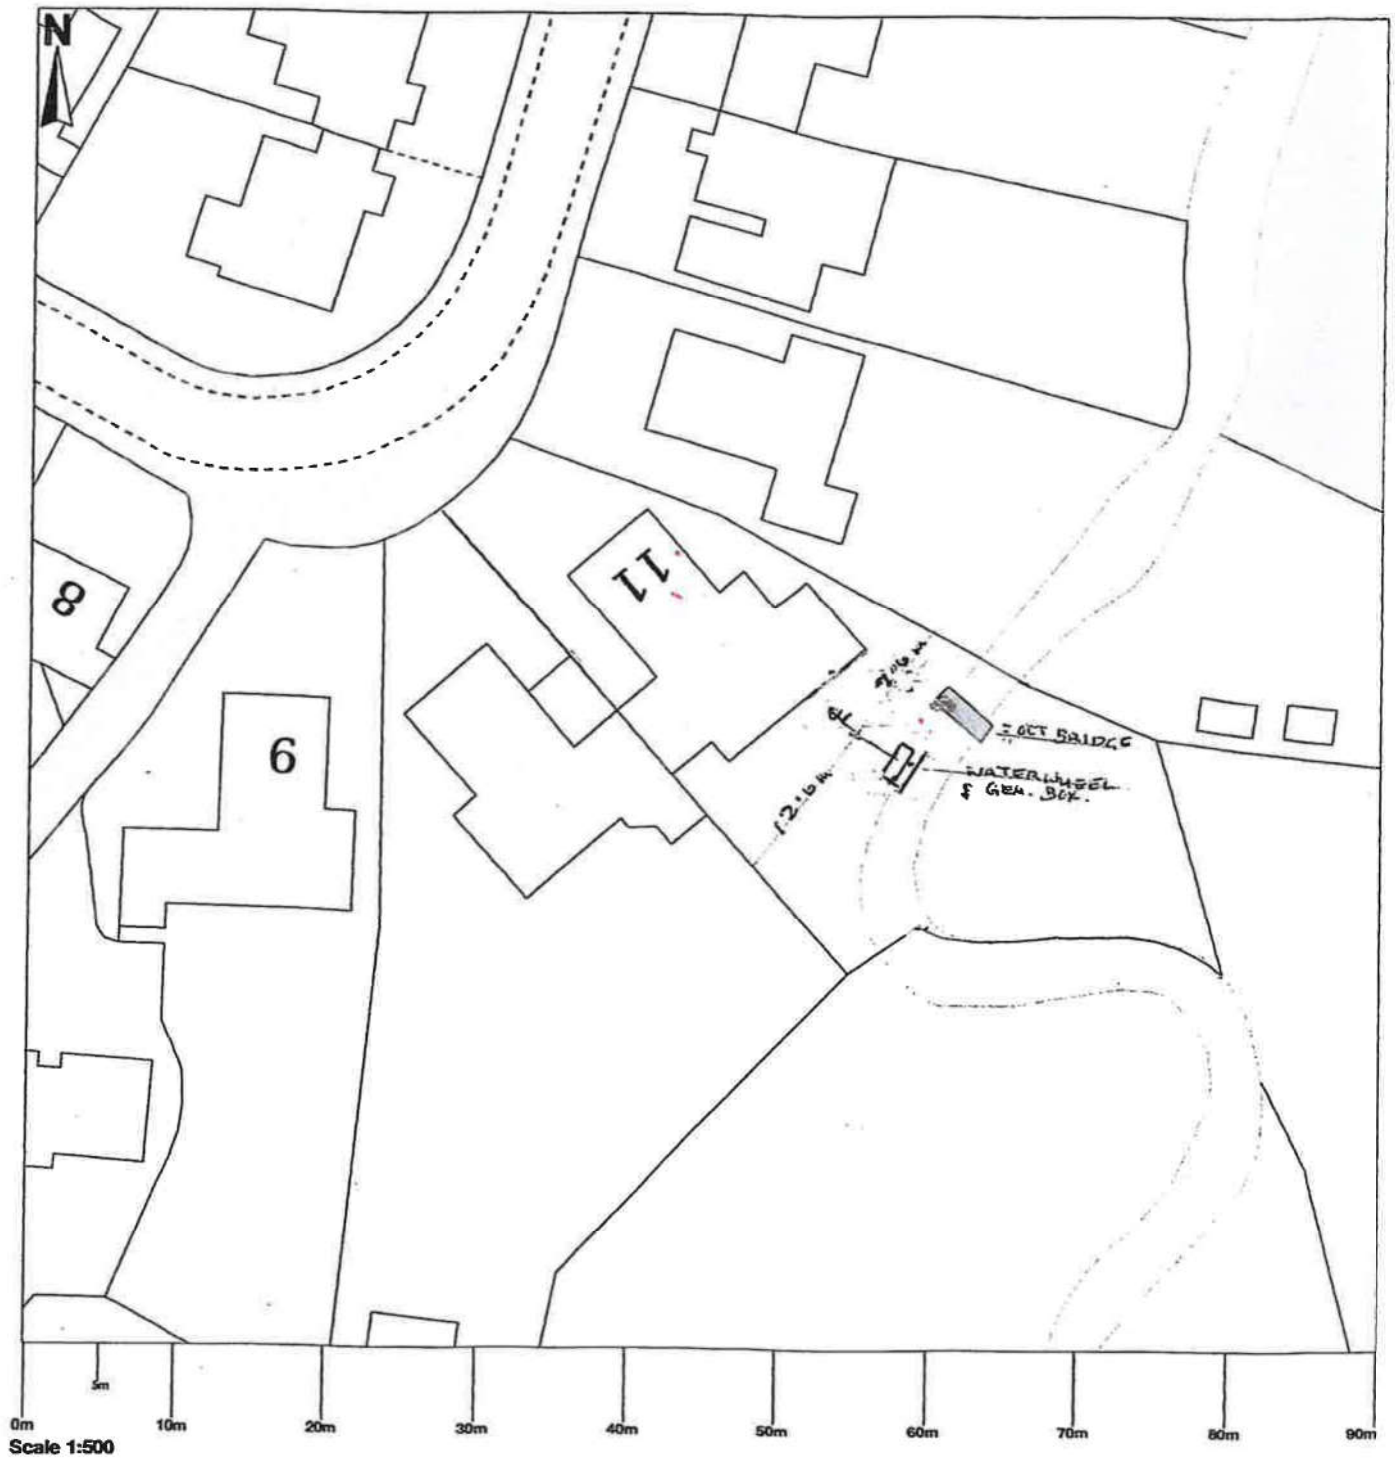

© Crown copyright and database rights 2023 OS 100054135. Map area bounded by: 400572,169867 400662,169957. Produced on 13 December 2023 from the OS National Geographic Database. Supplied by Ordnance