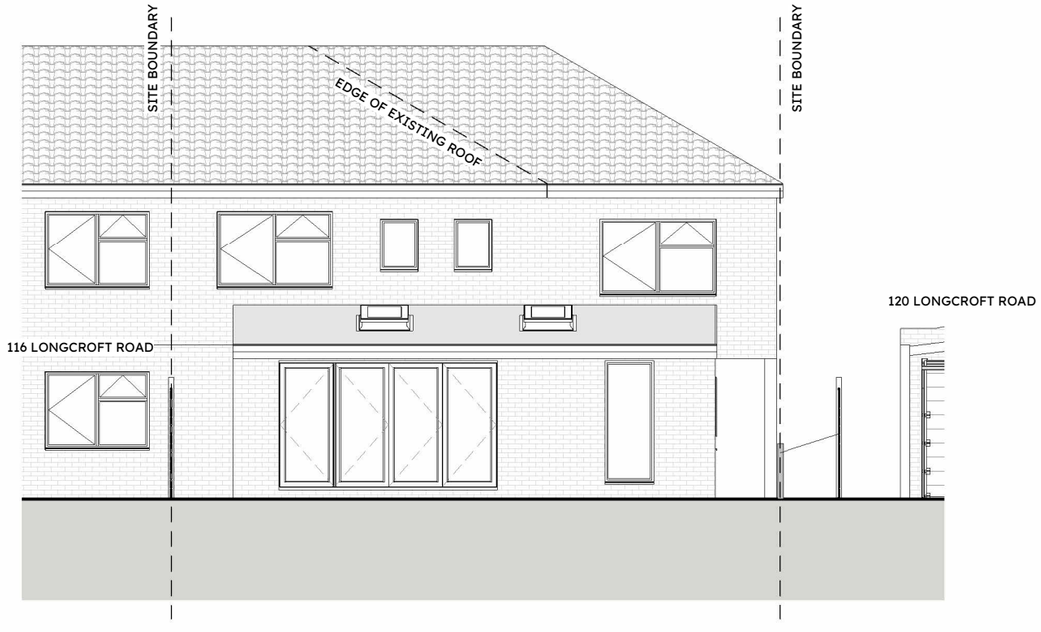


3 - SOUTH WEST-PROPOSED

1 : 100

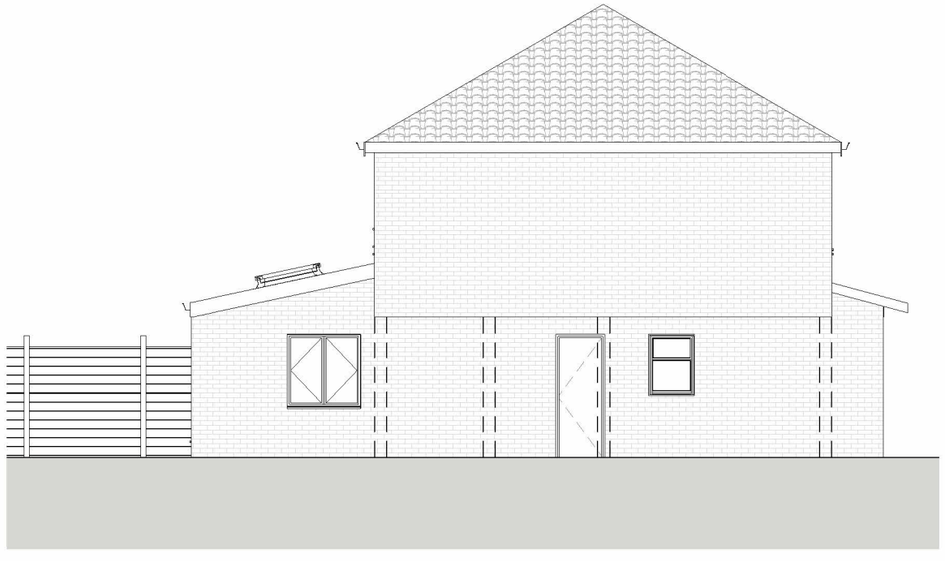

2 - SOUTH EAST-PROPOSED

1 : 100




1 - NORTH EAST-PROPOSED

1 : 100

Scale 1:100

1m 10m

# 118 LONGCROFT ROAD

## PROPOSED ELEVATIONS

| | |
|---|---|
| PROJECT NUMBER | 2360 |
| DRAWING NUMBER | 20 |
| REVISION | P1 |
| DATE | 10/01/2024 13:41:38 |
| DRAWN BY | AA |
| CHECKED BY | ERT |
| SCALE @ A3 | 1 : 100 |

bright studio

DO NOT SCALE. USE ONLY FIGURED DIMENSIONS UNLESS FOR PLANNING PURPOSES.

ALL DIMENSIONS AND SETTING OUT ARE TO BE CHECKED ON SITE PRIOR TO STARTING WORK. REPORT ANY DISCREPANCIES IMMEDIATELY.

THIS DRAWING IS NOT TO BE USED FOR EITHER THE VALUATION OR PURCHASE OF A PROPERTY OR BUILDING SITE.

COPYRIGHT BRIGHT STUDIO ARCHITECTS LIMITED.