

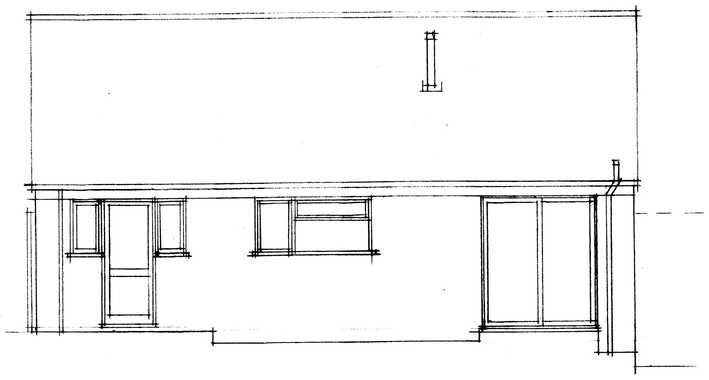



Existing South West elevation 1:50

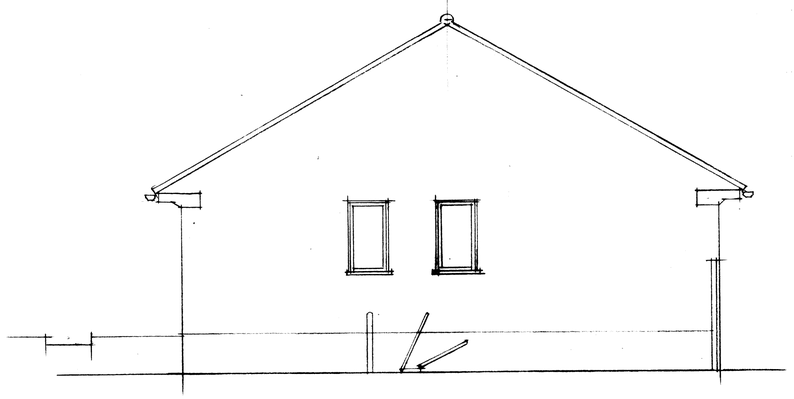


Existing South East elevation

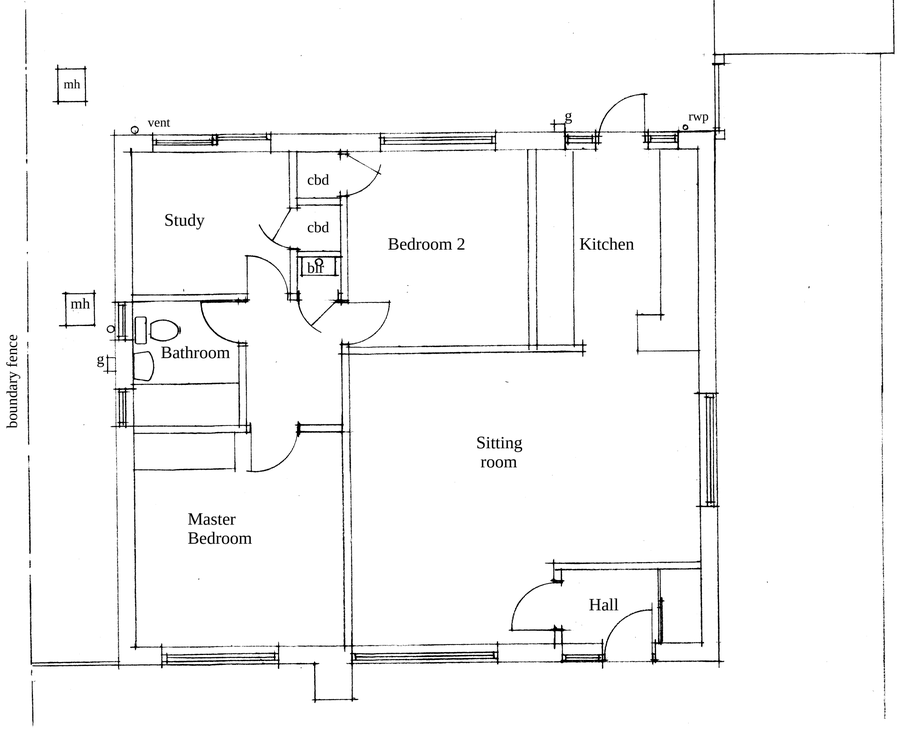

Existing Ground Floor Plan 1:50

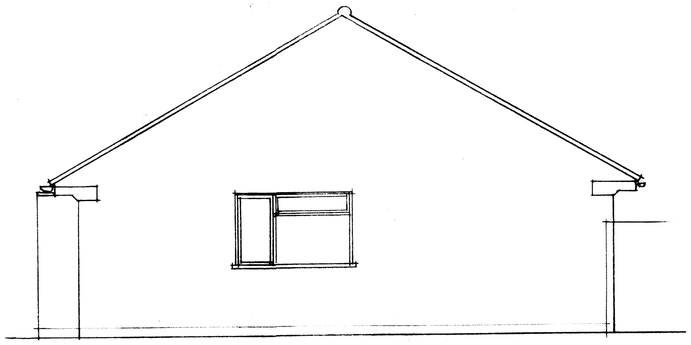

Existing North West elevation

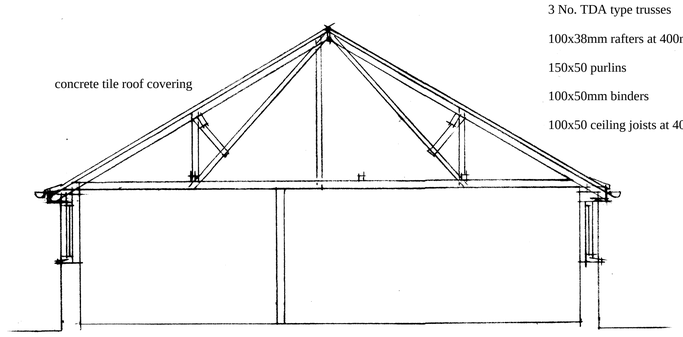

Existing Section 1:50

0 3m

Client: Mr A Cobern
Job: Attic conversion
25 Parkland Way
Porton
Dwg: Existing plan elevations and section
Scale: 1:50 Date: Dec 2023
Dwg No. 1140/ 01

MacKenzie Osborn Design
Architecture Conservation Planning
Tel: 01722 324758 Mob: 07818 453626
e-mail: mackenzieosborn@btinternet.com