
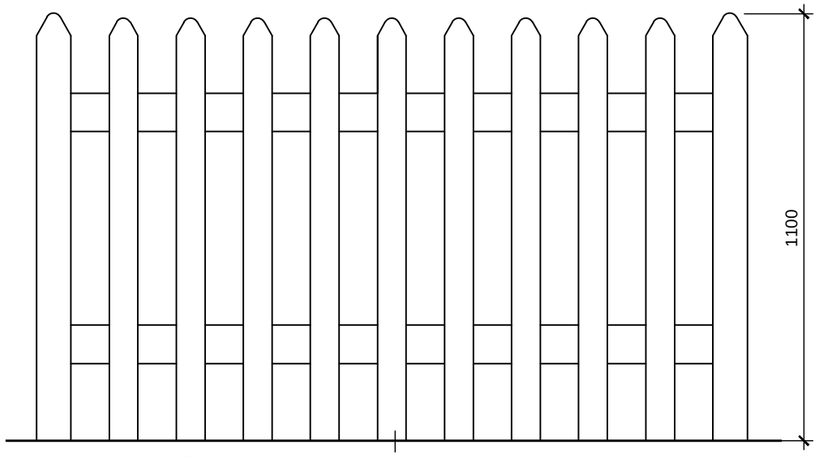



Proposed New Fencing
Elevation: Scale 1:10

Painted timber posts

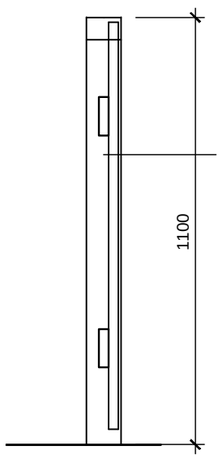

Painted timber horizontal rails

Proposed New Fencing
Section: Scale 1:10

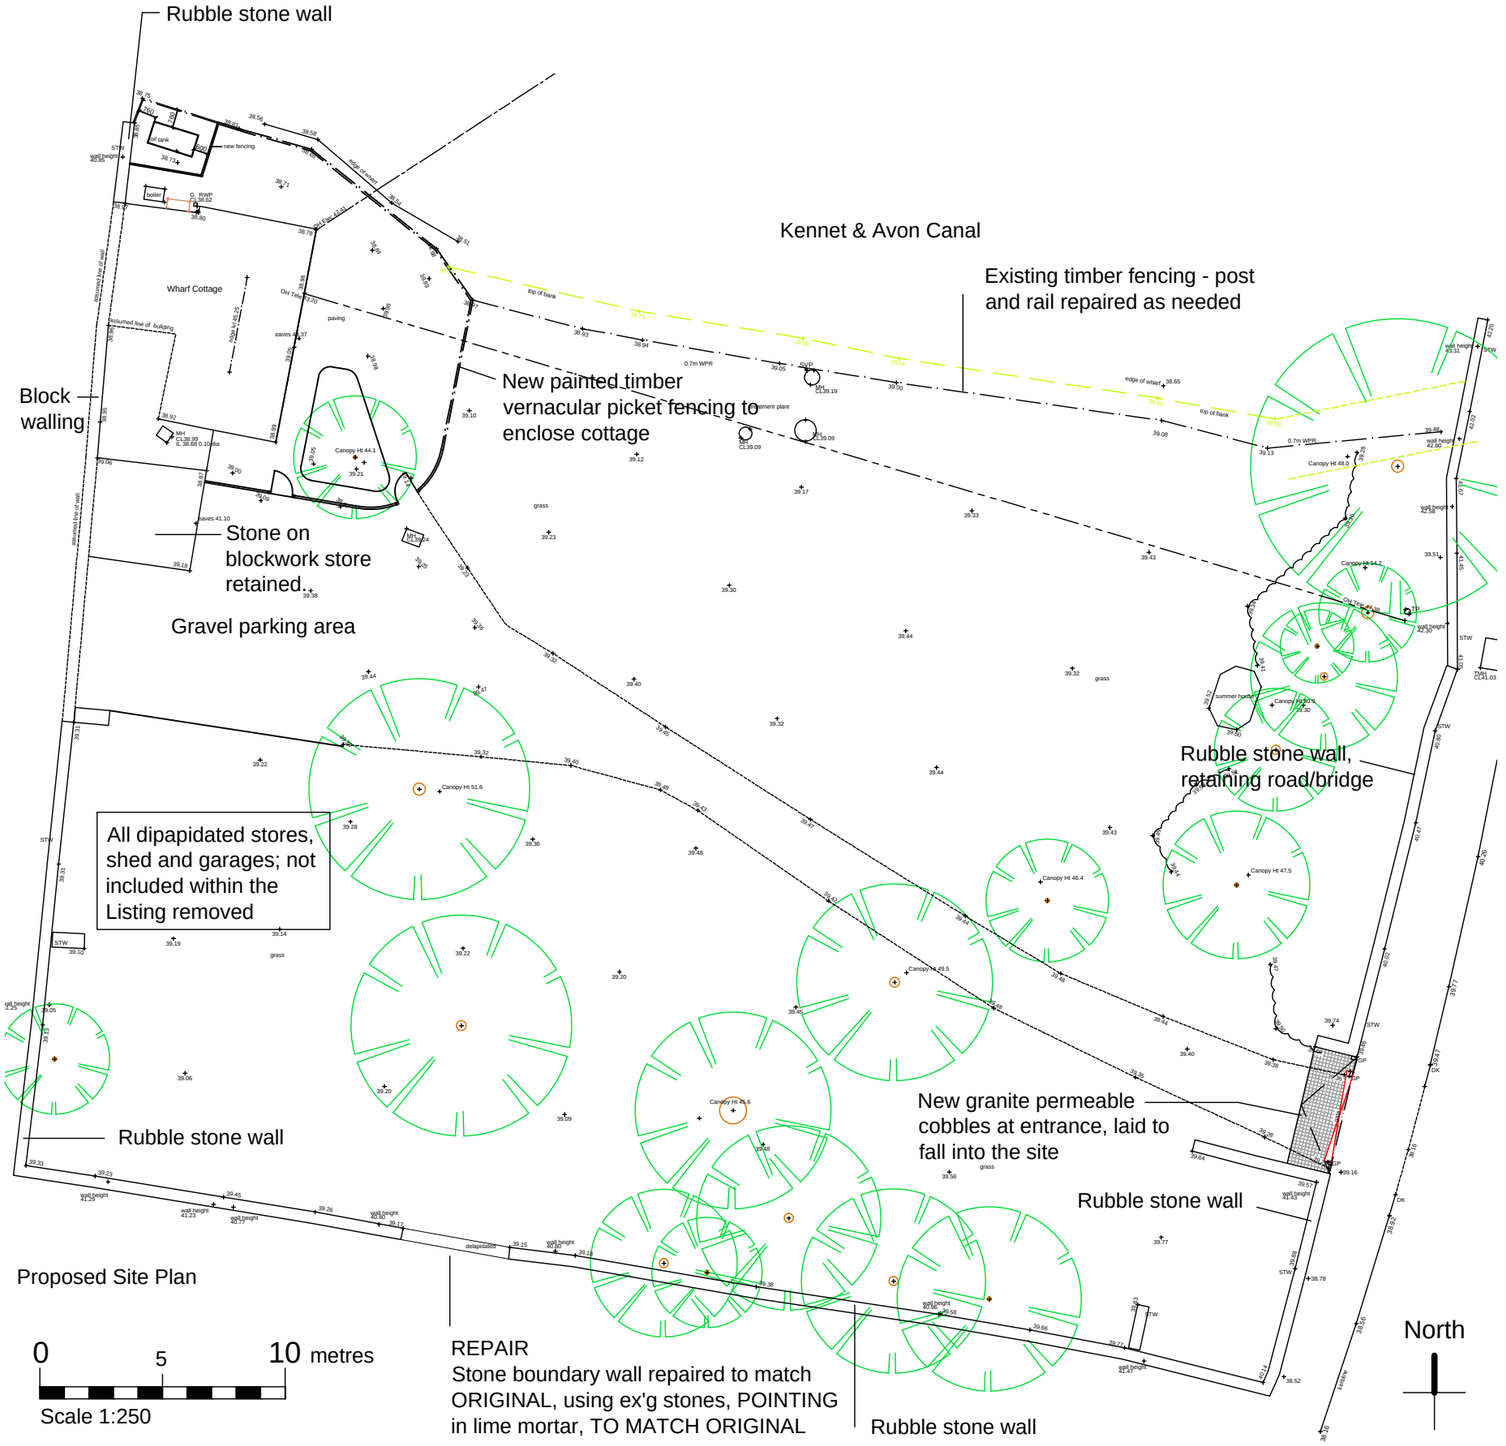

Revision Notes		
REV B	13 12 23	CLEARING OF WHARF SIDE REMOVED.
REV C	09 01 24	revision to scope of new fencing/ Wall repair note updated to include mortar

Notes

Client

Mr & Mrs G Roddy
Brook Cottage
1 The High Street,
Semington
BA14 6JR

Architect

Abi McGillivray Architecture
7 Goose Street, Beckington
Somerset BA11 6SS
Tel: 01373 831585 / 07811438654
www.amarchitecture.co.uk

Wharf Cottage, Semington

Drawing Title

Proposed Site Plan and New Fencing

Scales	Job Number	Drawing Number	Revision	Status
1:1250 1:500 @ A3	237	006	C	Planning

Date
29/08/2023