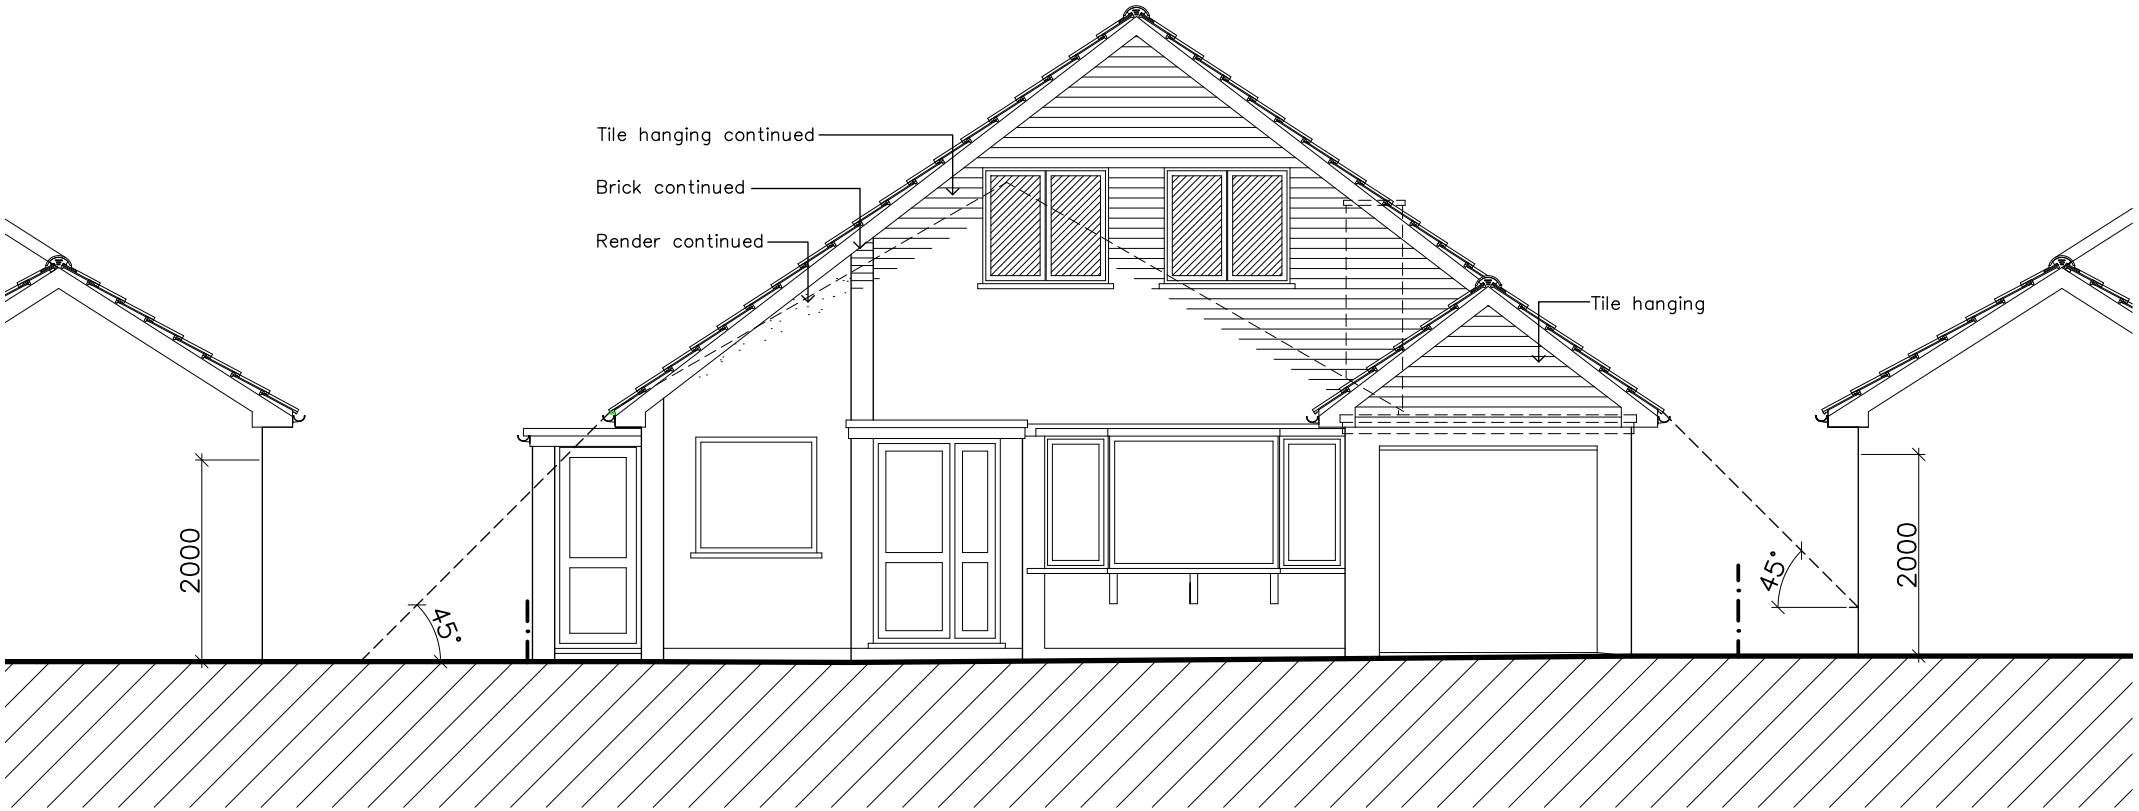

North East Elevation scale 1:75 @ A4

8 Capulet Road

104