

A3 PG SIZE @ 1:250

0 2m 4 6 8m
Scale Bar

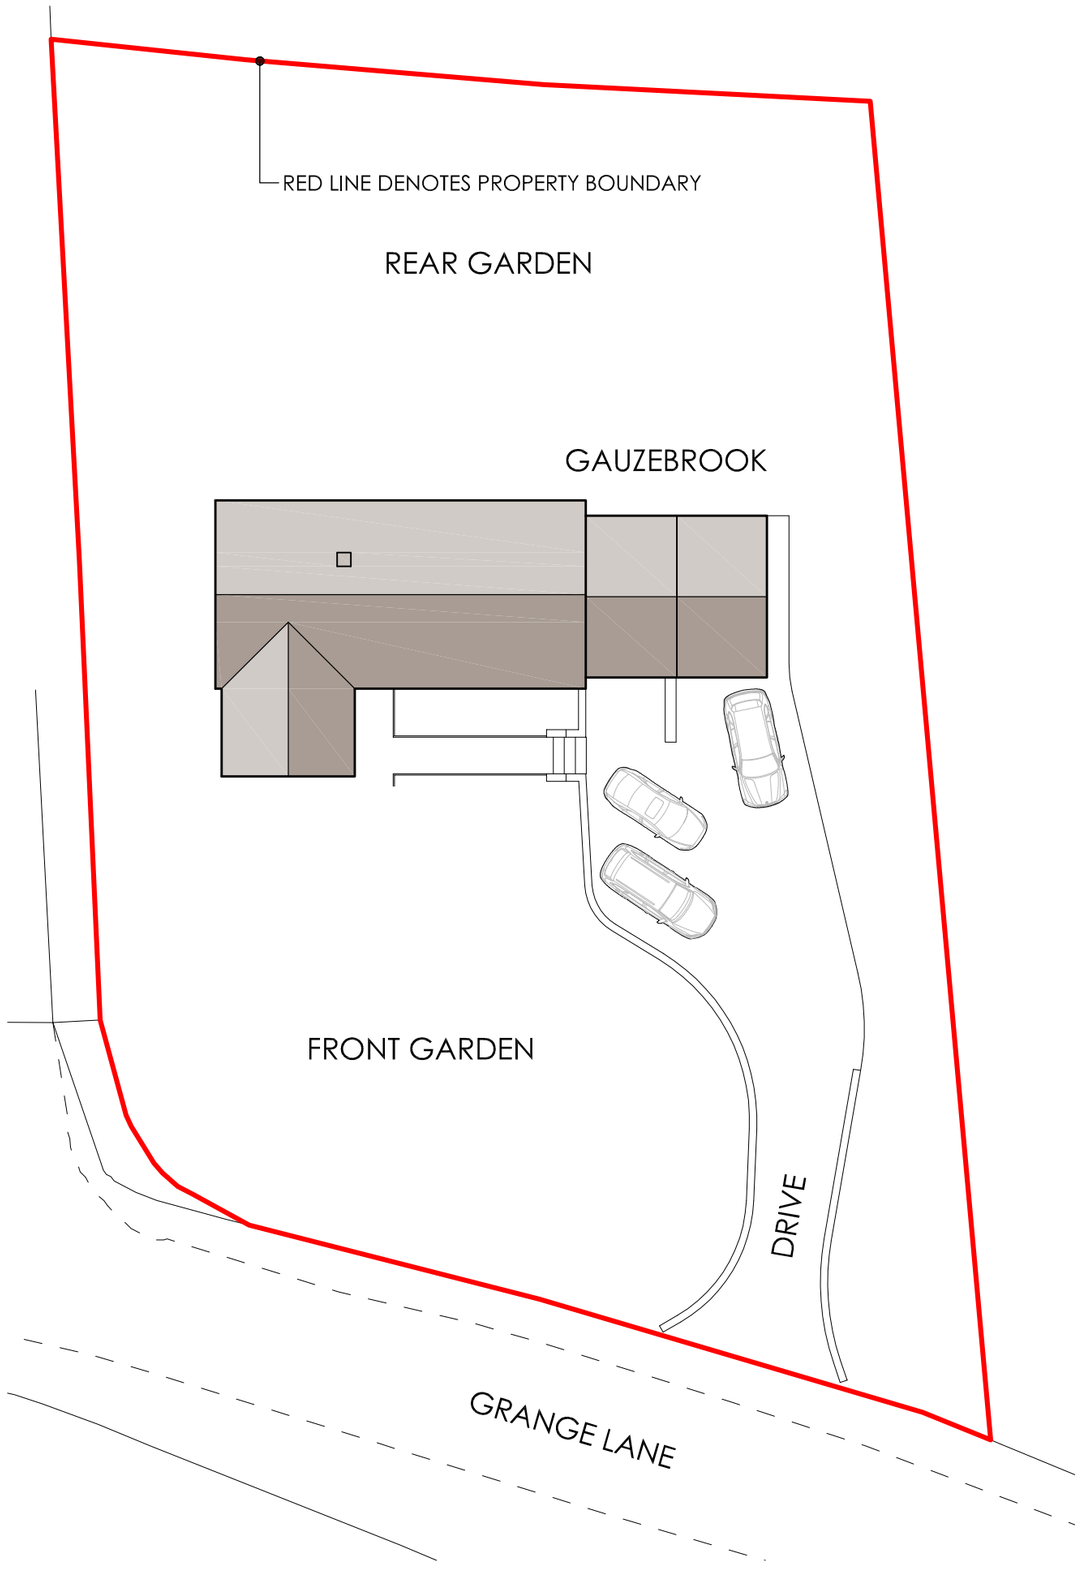

EXISTING BLOCK PLAN

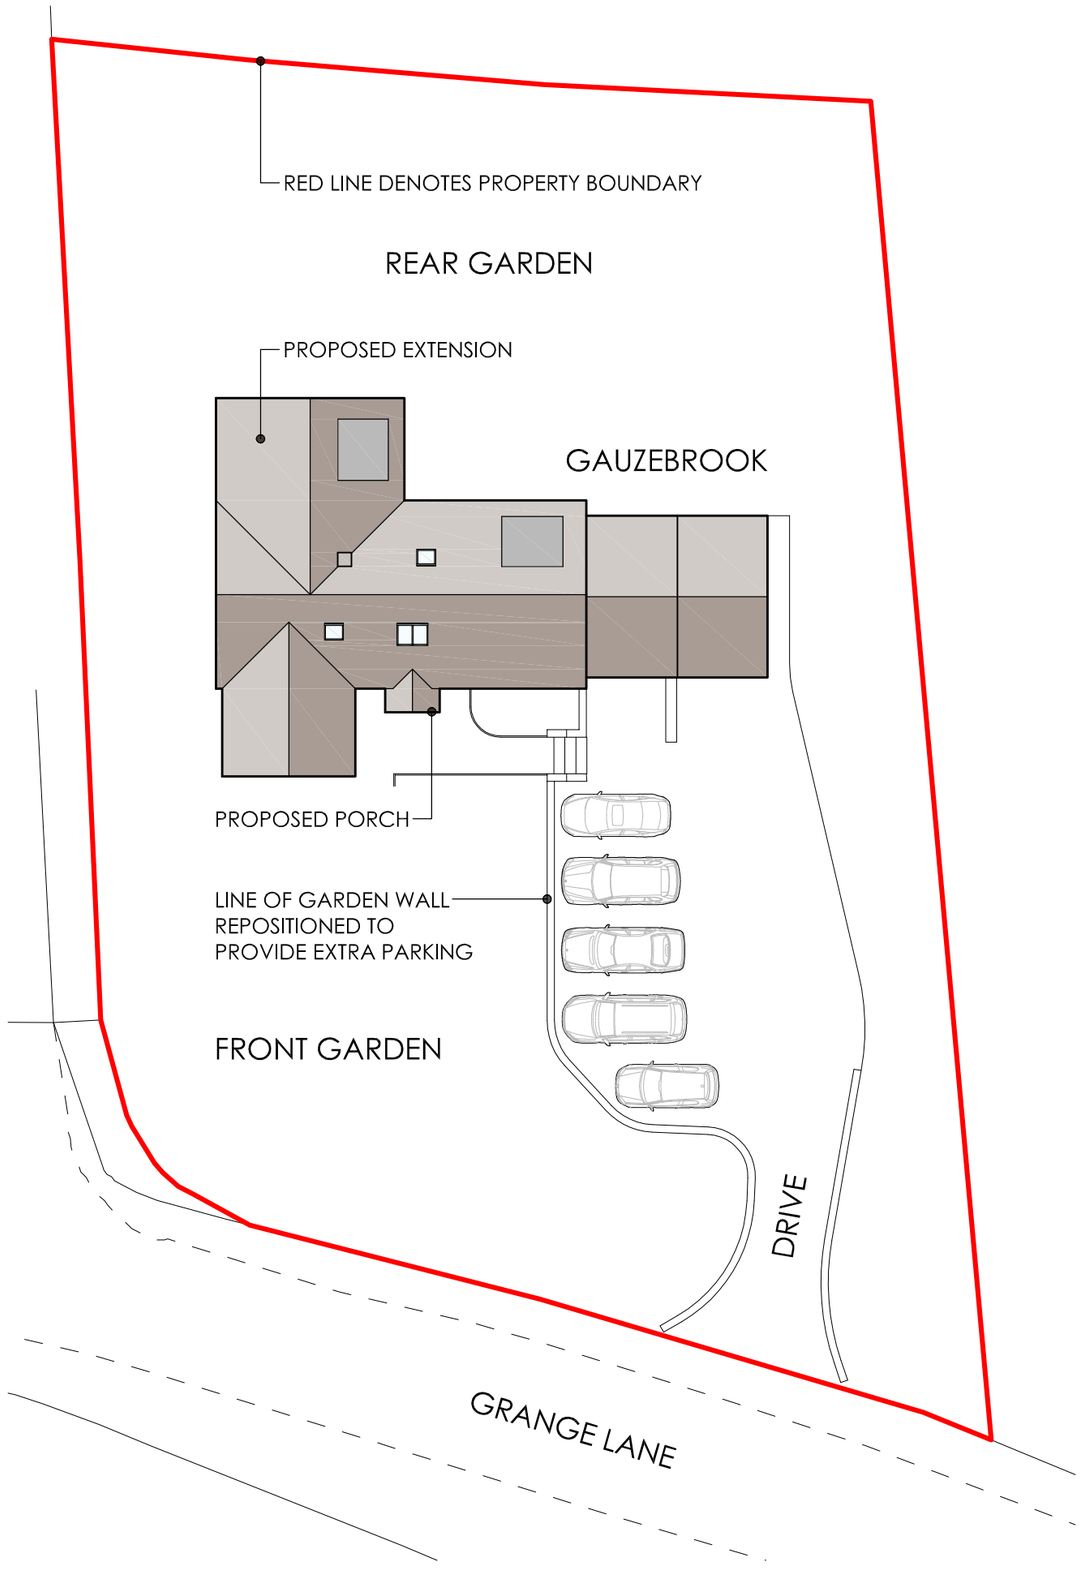

PROPOSED BLOCK PLAN

EXISTING AND PROPOSED BLOCK PLANS - GAUZEBROOK, RODBOURNE, MALMESBURY, SN16 0ES - DRG NO. 02A