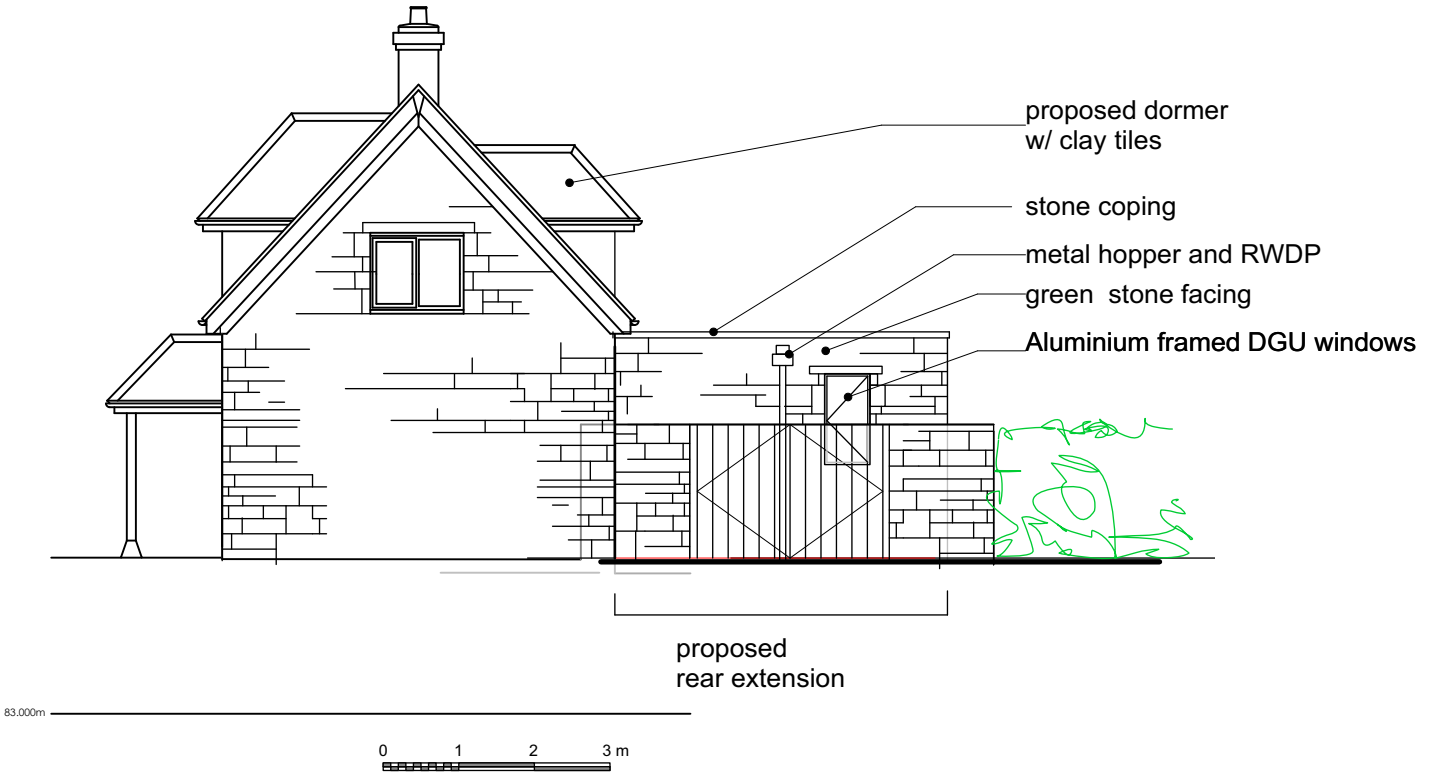


rev C 11.01.2024 proposed extension window amended to aluminium framed, proposed dormers reduced in height (and width)

rev B 26.09.2023 2 storey, stone clad side extension deleted, gate and garden wall positions remain as existing

rev A 11.09.2023 timber clad single storey side extension deleted, 2 storey stone clad extension added

NE Elevation Proposed

Brookside, Fovant
1:100 scale @ A4
26.03.2023

COMPARELLI ARCHITECT
John@comparelli.com comparelli.com 07932 025 040