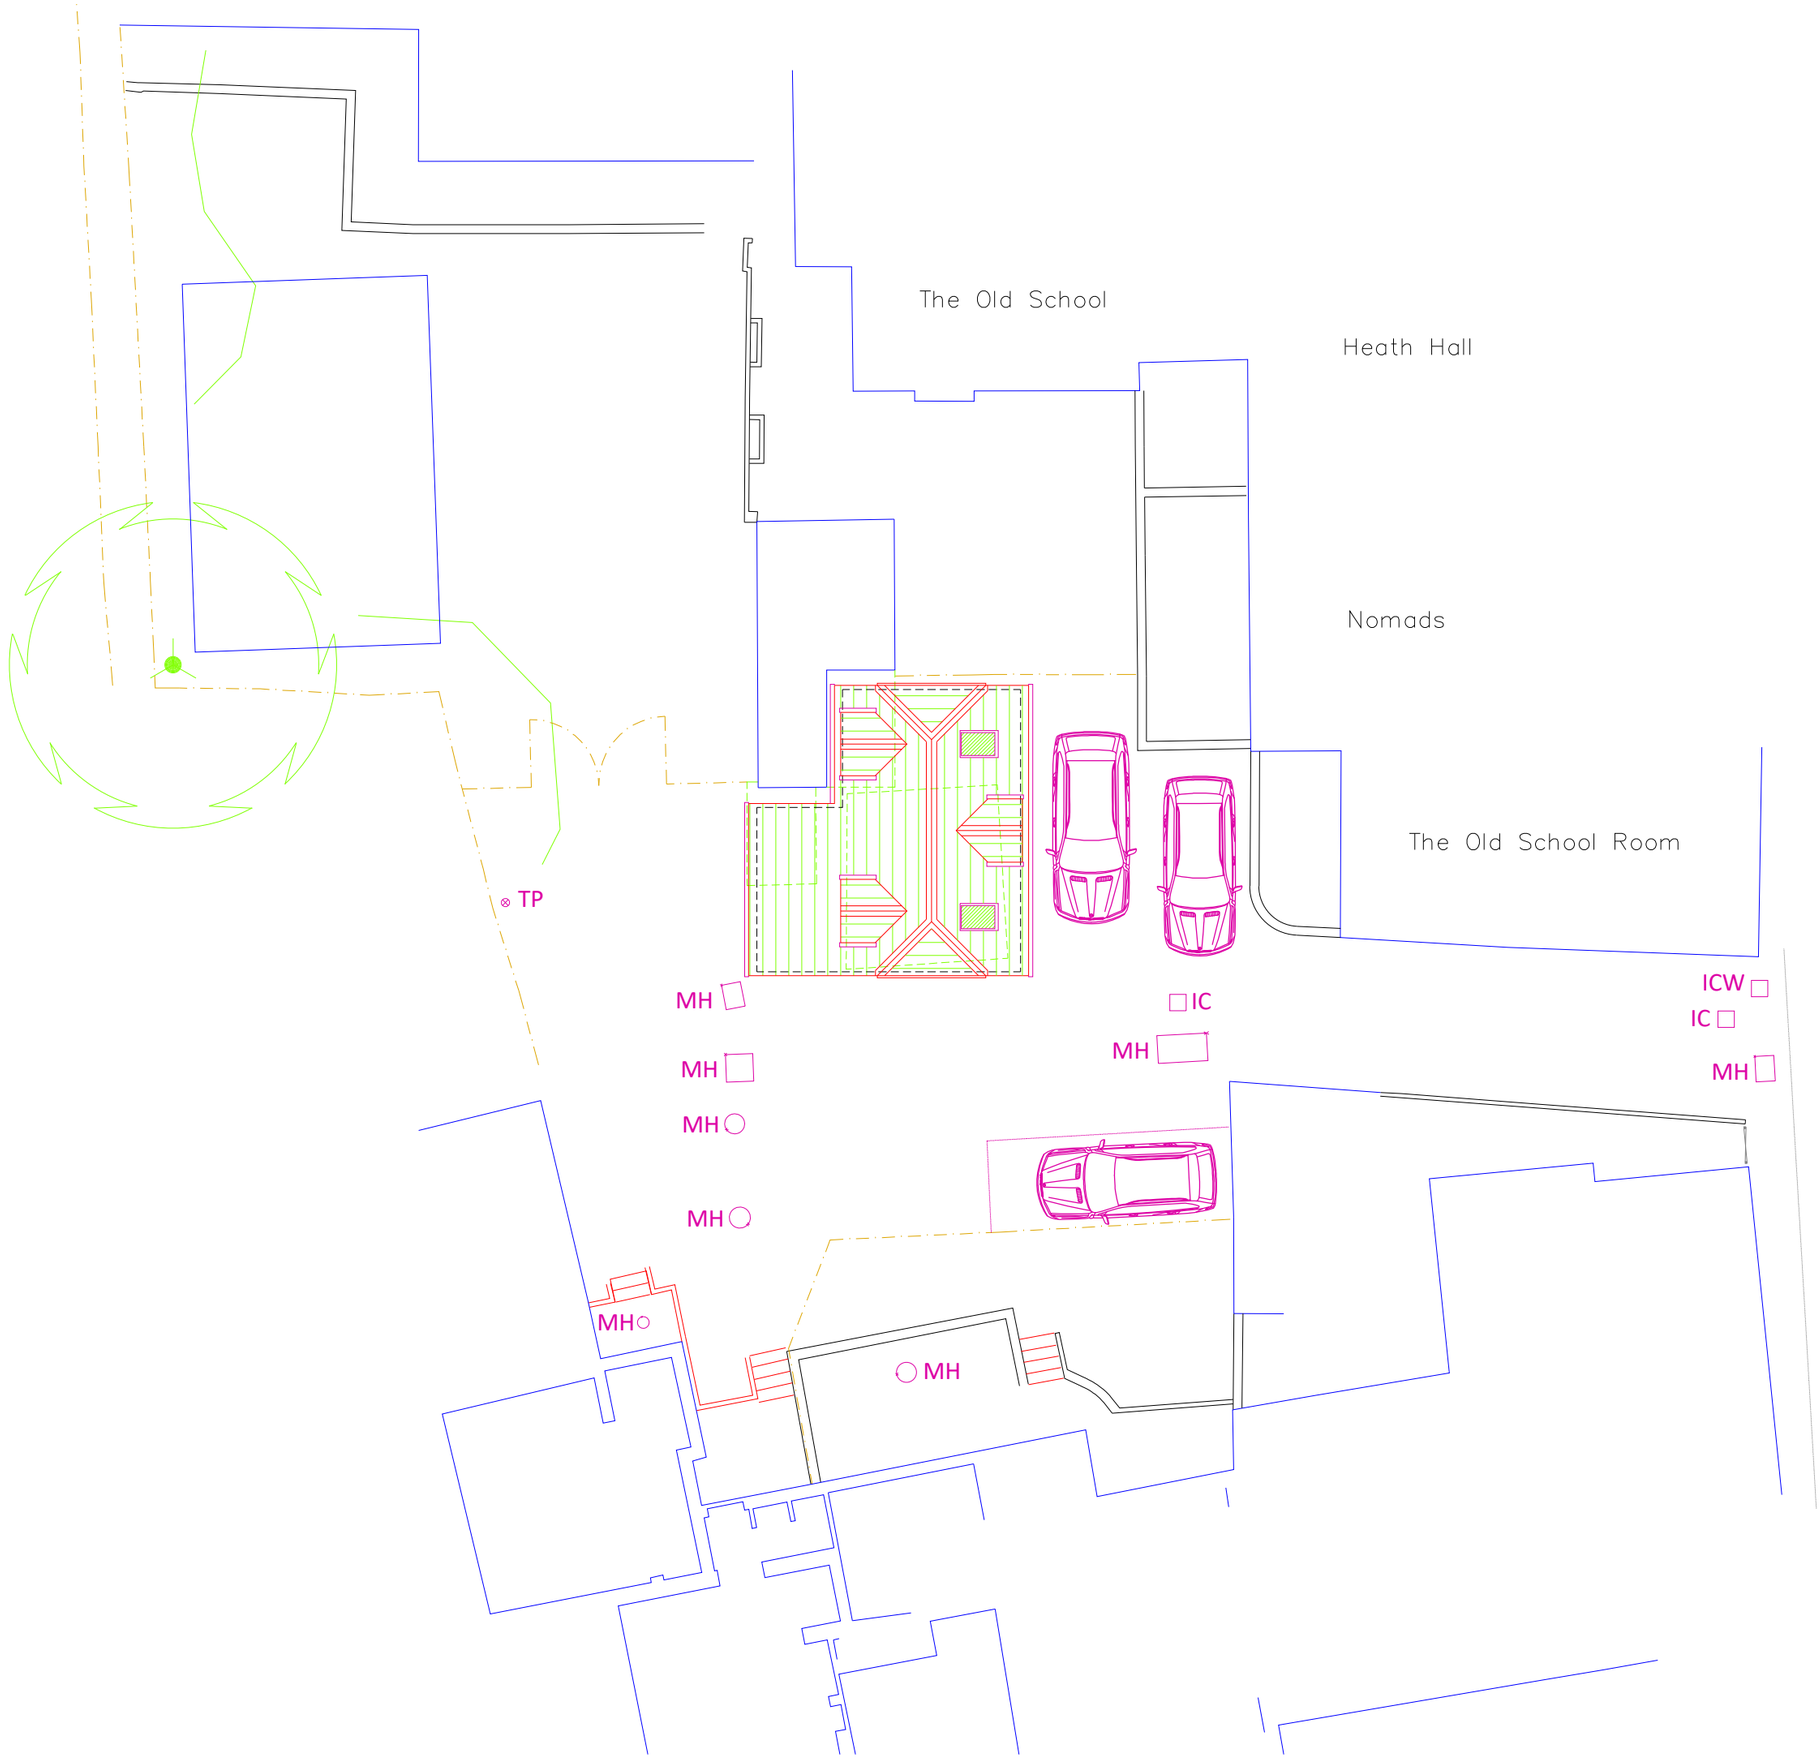


NOTES:

1. This drawing is copyright of Larkham Design Ltd and must not be used without their permission.
2. This drawing has been produced to support a planning application and should not be used for any other purpose

N

Metres
0 1 2 3 4 5

Scale Bar (1:100 at A3)

Rev	Amendment	Date

G:\ADMIN\Letterhead.jpg

Field View Barn, Longhedge, Salisbury, Wilts. SP4 6RS
Tel: 01722 322193
info@larkhamdesign.co.uk
www.larkhamdesign.co.uk

Client & Project Address:
Mr & Mrs A Stretch

Land behind 23 High Street,
Downton,
Wilts.
SP5 3PG

Project Description:
Proposed Office Building

Drawing Title:
Proposed Site Plan

Scale: 1:150 at A3

Drawing Ref: 0833/Pr/103

Rev: