Project:
32 Market Place Warminster


Drawing Title:
Tree Work Plan

Date	Scale	Size	Dwg No.	Revision
12/12/23	As Shown	A4	TP - 001	-

ELLIS AND PARTNERS
INDEPENDENT SURVEYORS VALUERS PROPERTY ADVISORS

Address : Old Library House, 4 Dean Park Crescent, Bournemouth, BH1 1LY
Telephone : 01202 551821 Email : jgorda@ellis-partners.co.uk
Fax : 01202 557310 Web : www.ellis-partners.co.uk


SCALE 1:1250
0 12500 25000 37500 50000 62500MM

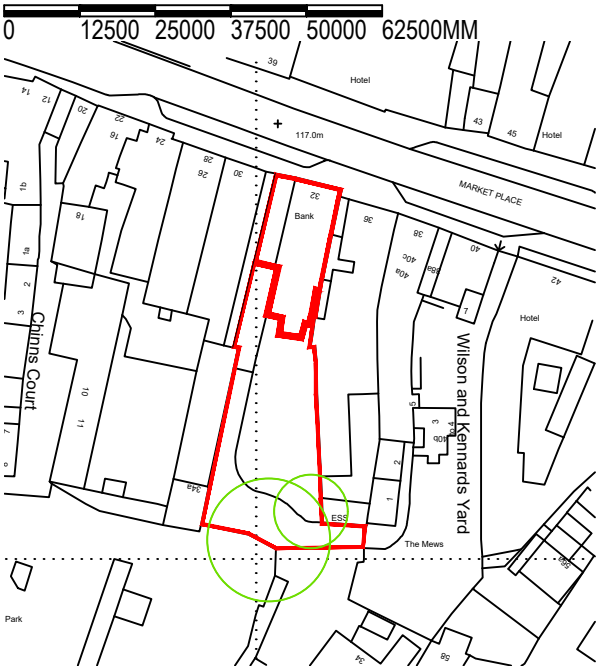

N

Location Plan
1:1250

SCALE 1:500
0 5000 10000 15000 20000 25000MM

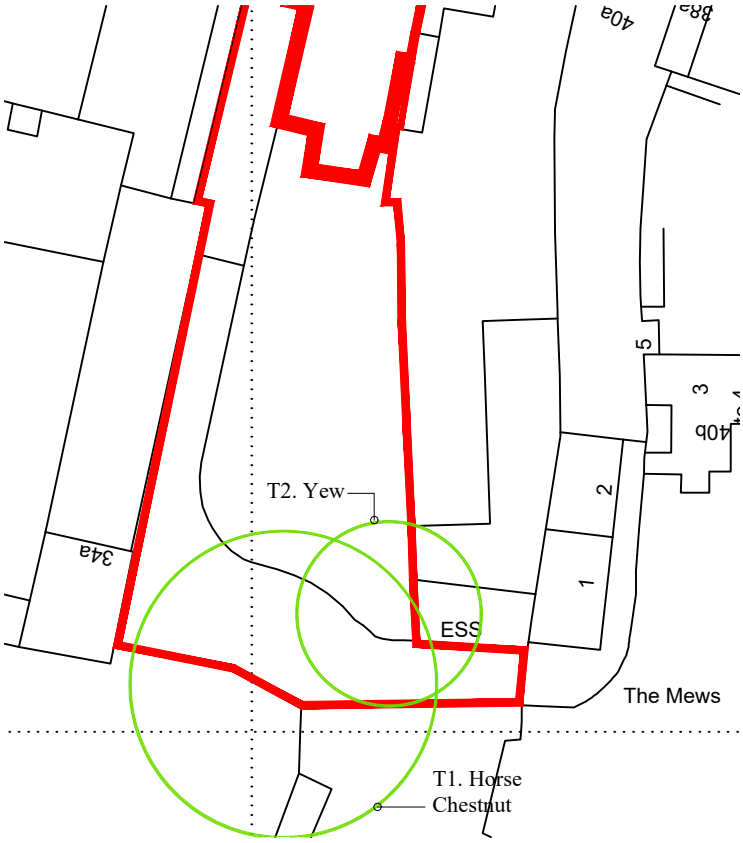

Block Plan
1:500