

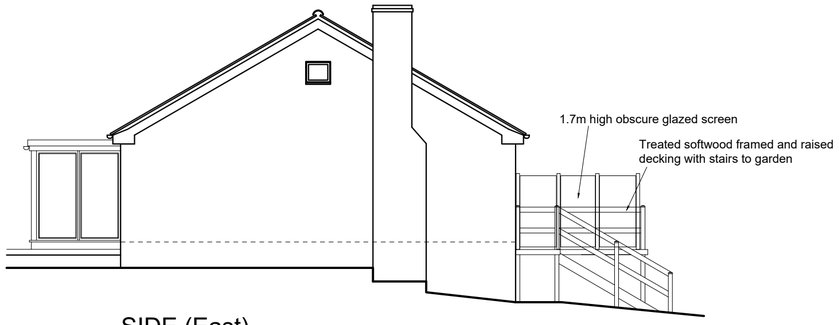


SIDE (East)


PROPOSED ELEVATIONS (after decking built) scale 1:100

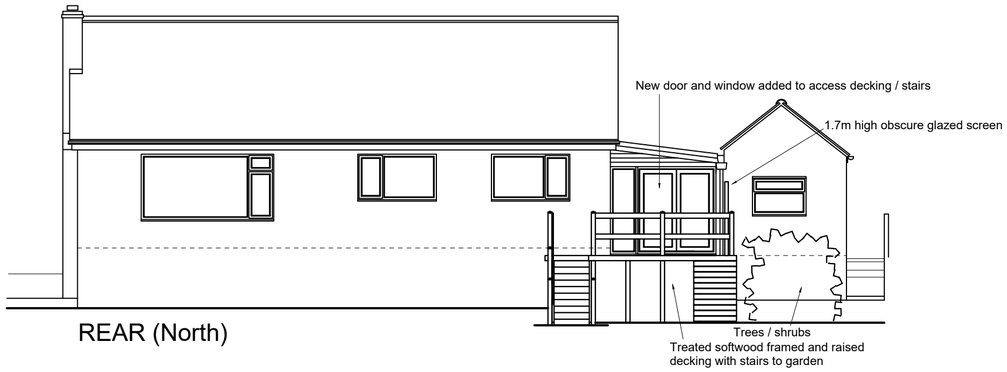


REAR (North)

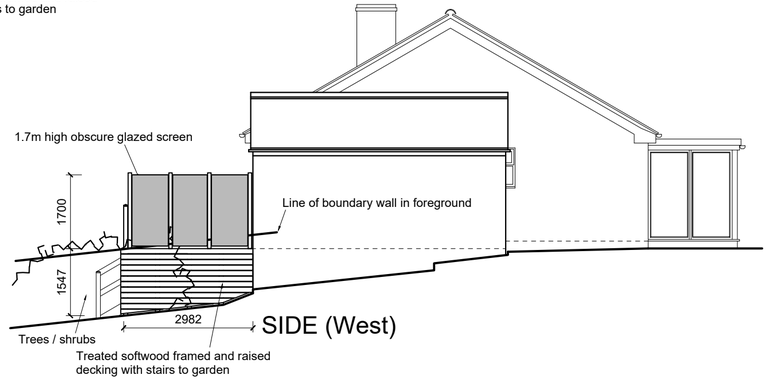

SIDE (West)

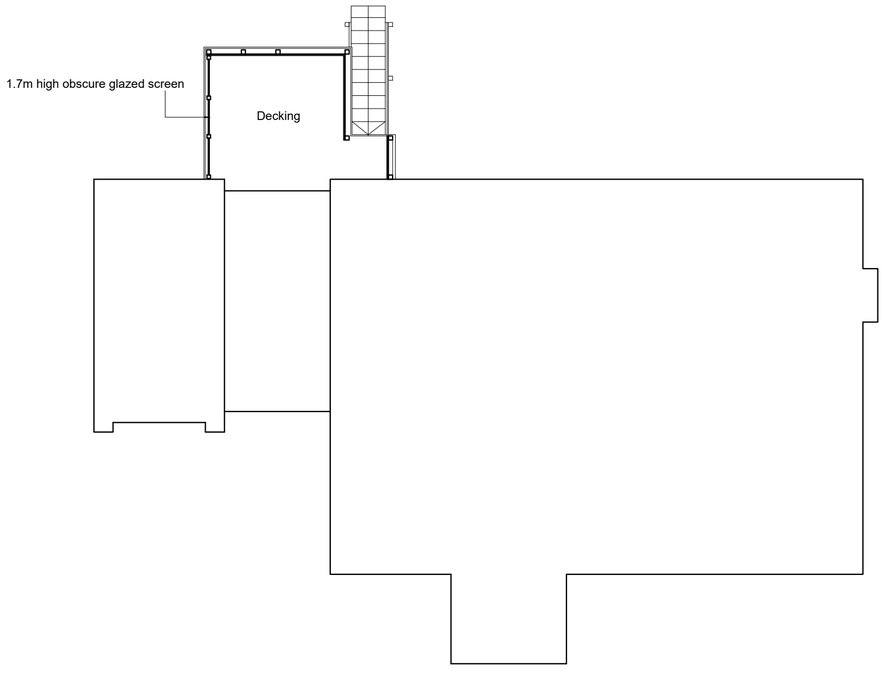

PROPOSED FOOTPRINT OF HOUSE AND DECKING PLAN scale 1:100

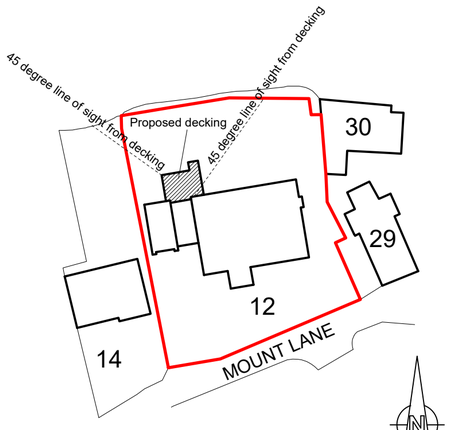

BLOCK PLAN scale 1:500



LOCATION PLAN 1:1250

Ordnance Survey (c) Crown Copyright 2014. All rights reserved. Licence number 100022432

1:1250 0m 10m 50m 100m

1:500 0m 10m 25m 50m

1:100 0m 1m 5m 10m

© Copyright

www.fmhas.co.uk

fmh architectural ltd
architectural design and consultancy

project . address
Raised decking and stairs to garden
12 Mount Lane Warminster BA12 9QH

drawing title	scale	sheet size	date	drawing no.	revision
Proposed plans and elevations	1:100 1:500 1:1250	A2	Jan 2024	1255-P01	D