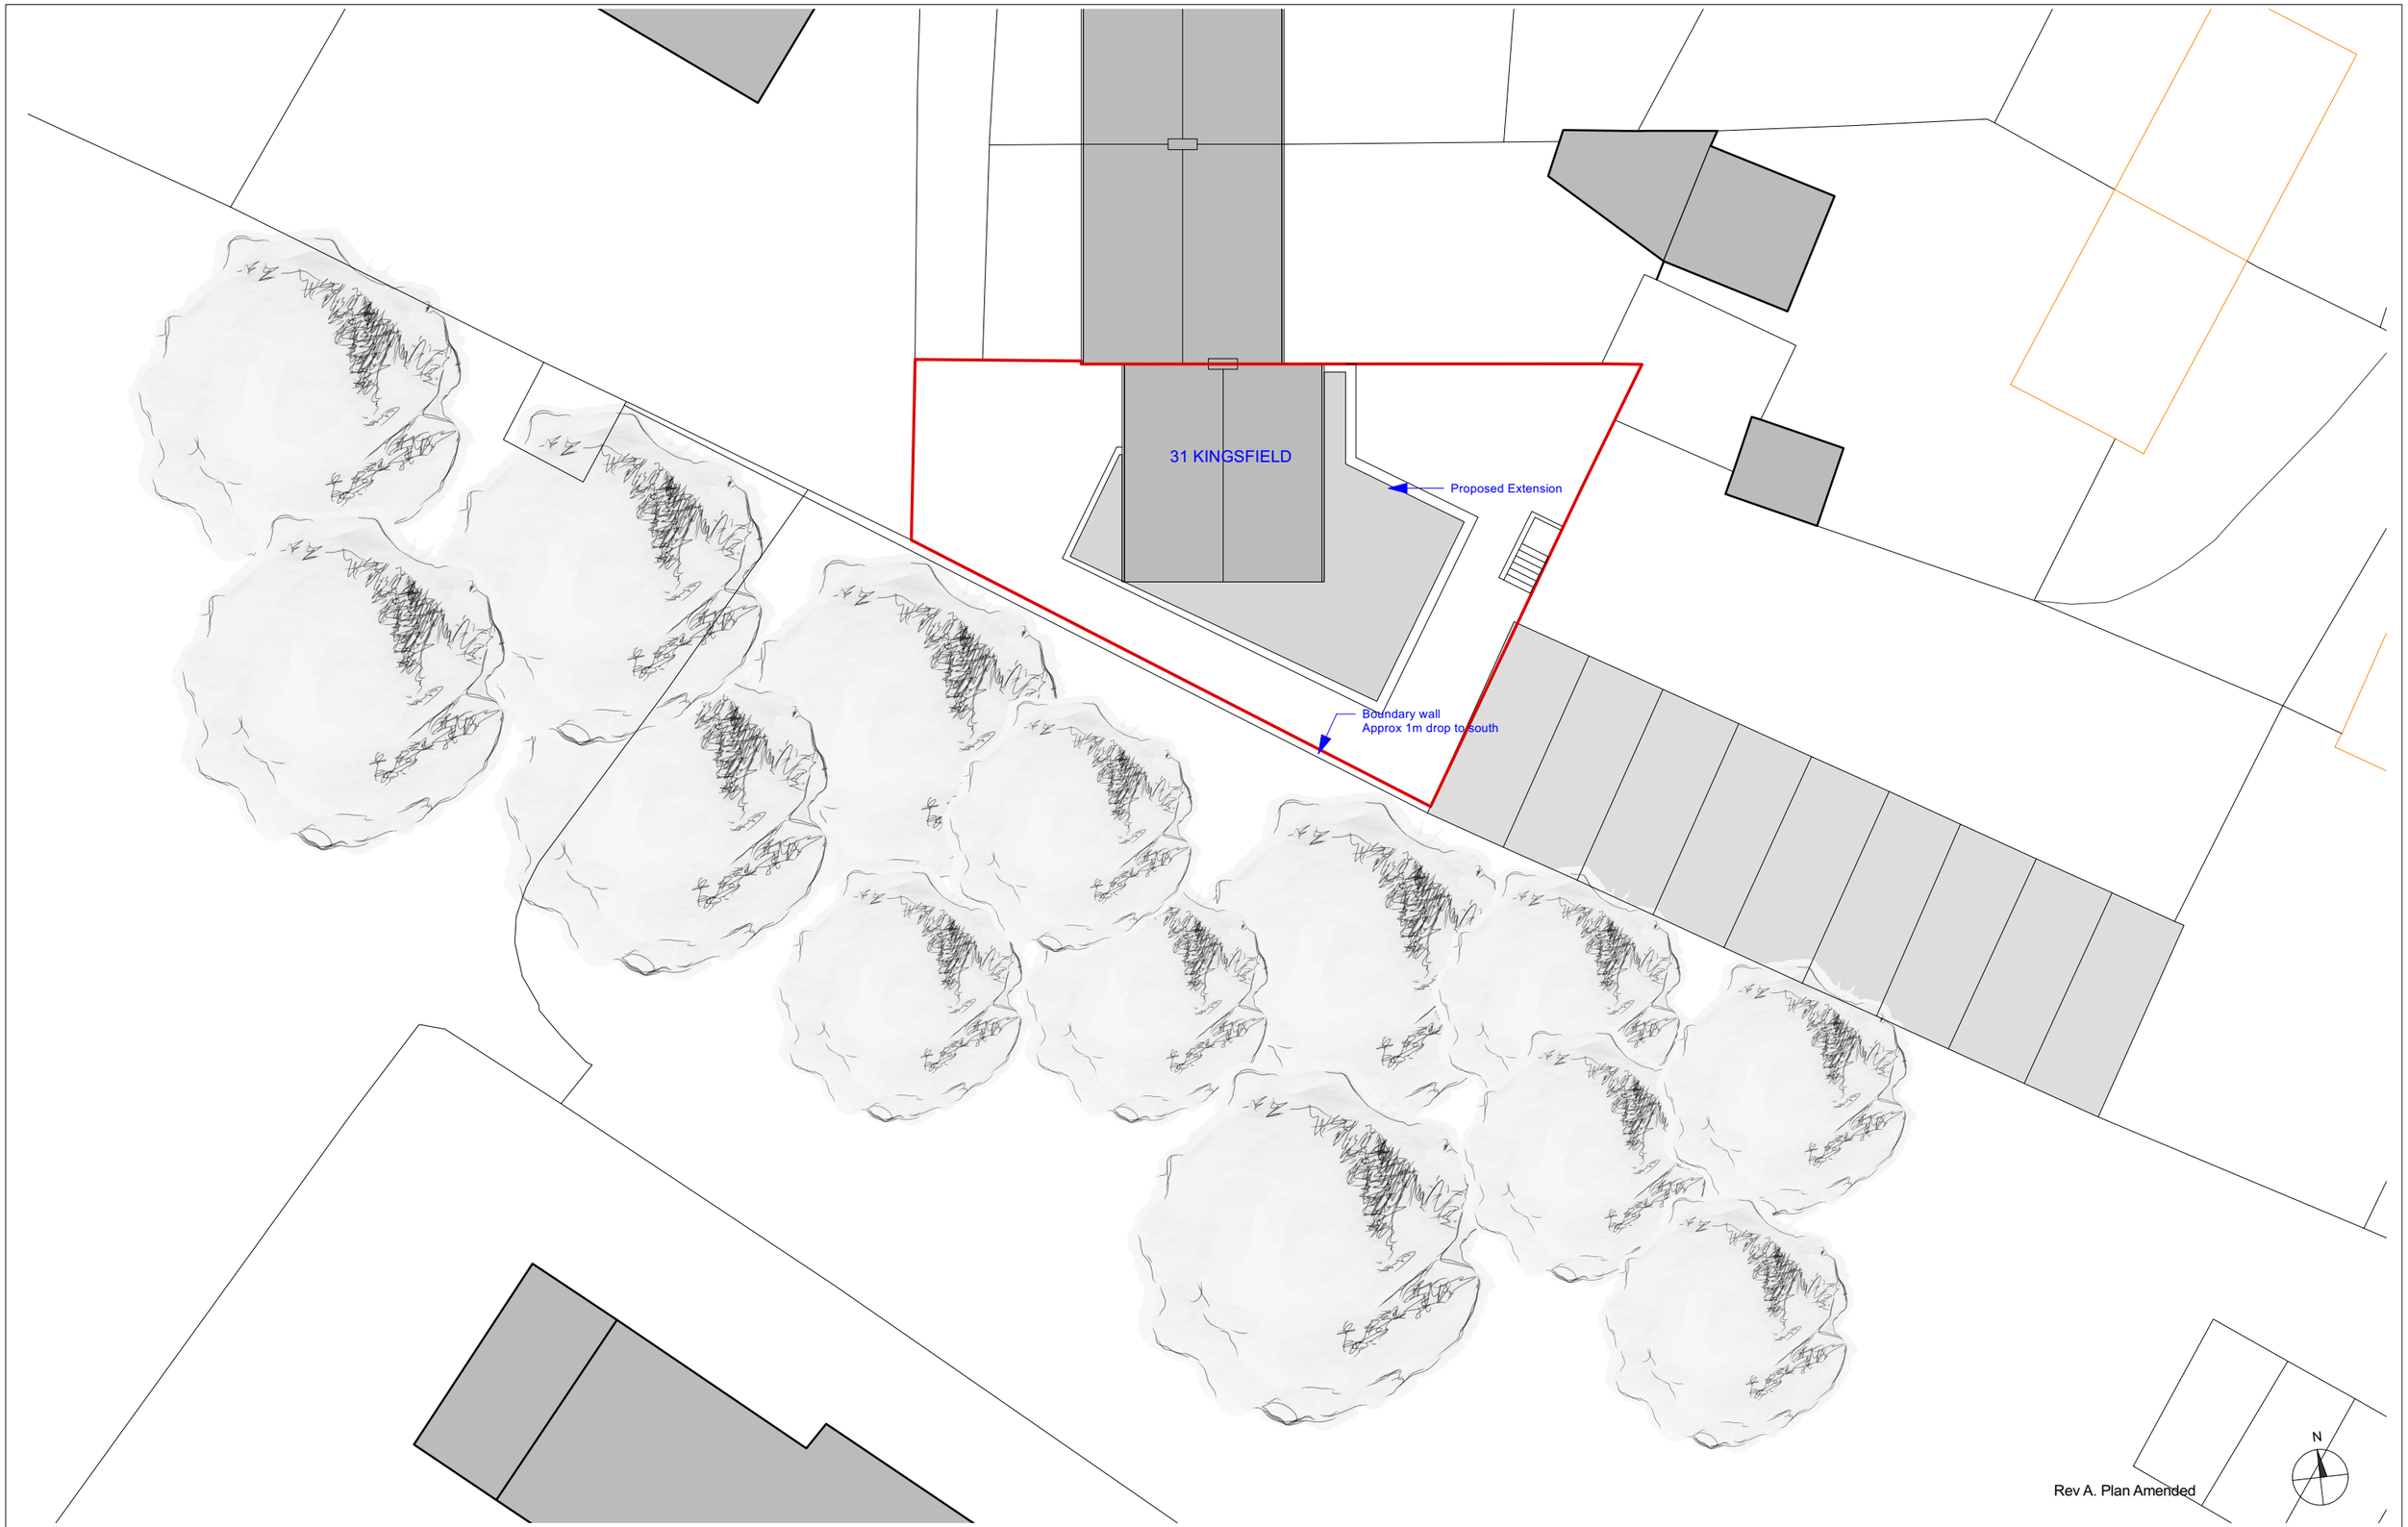


Rev A. Plan Amended

James Gallie Architecture and Design
18 Greenway Lane, Bath, BA2 4LW
tel: 07986 105661 **email:** jg@jamesgallie.com

Scale: 2m 10m

Project: 31 Kingsfield

Client : M and E Hinde

Drawing Title: Site Plan

Scale: 1:200@A3

Date: 10 / 03 / 23

Drawn by: JG

Drawing No. 31KF_SP_01_A