

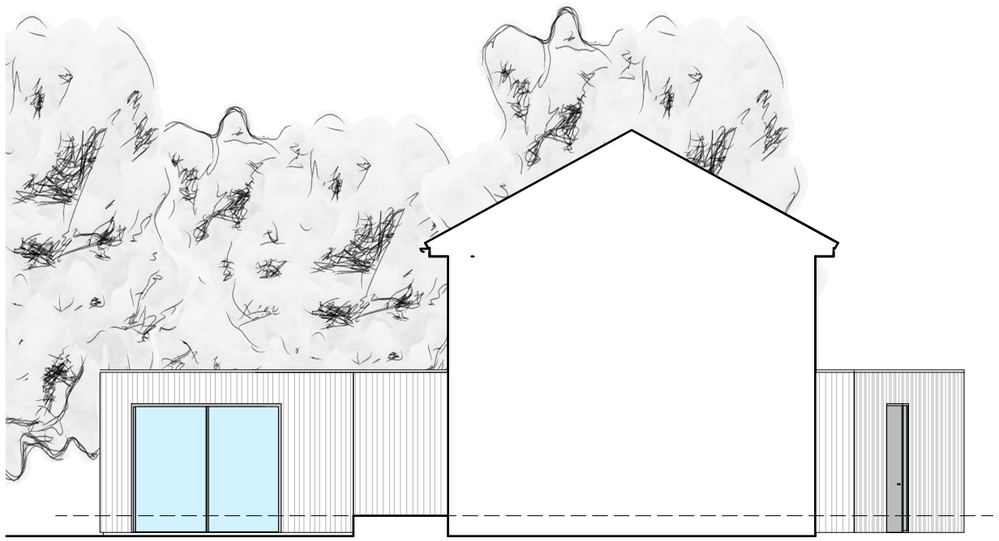



NORTH ELEVATION

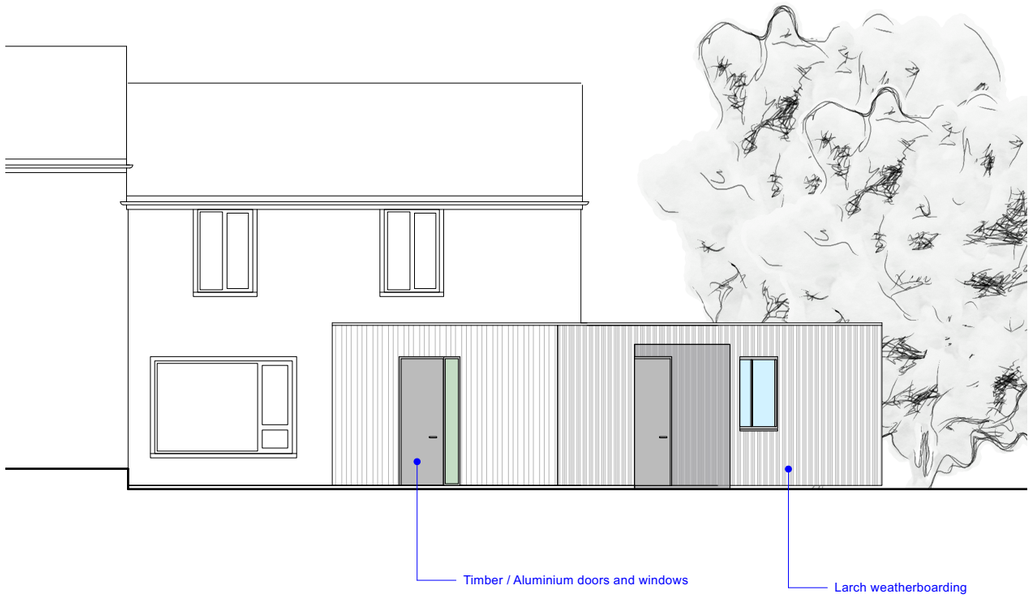

WEST ELEVATION

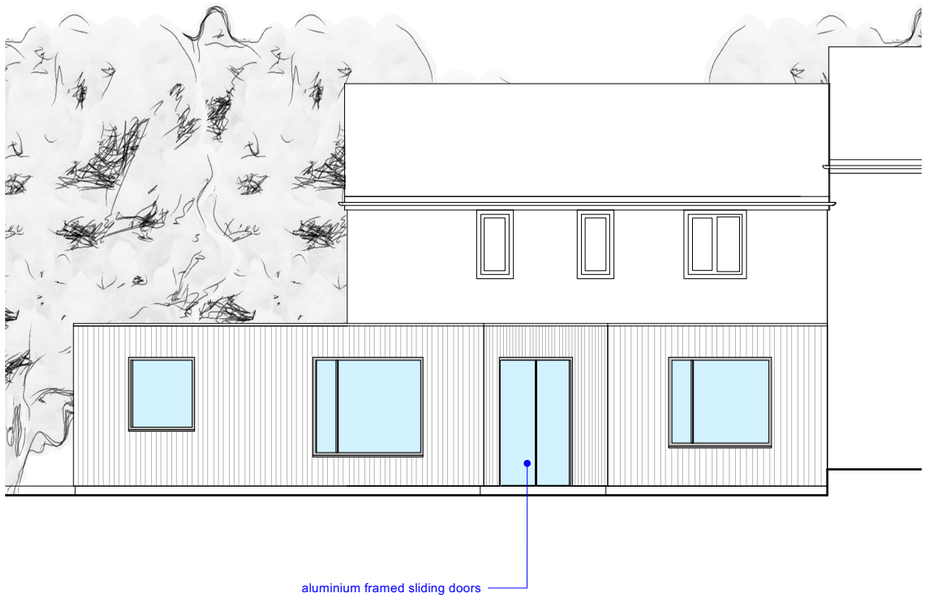

EAST ELEVATION

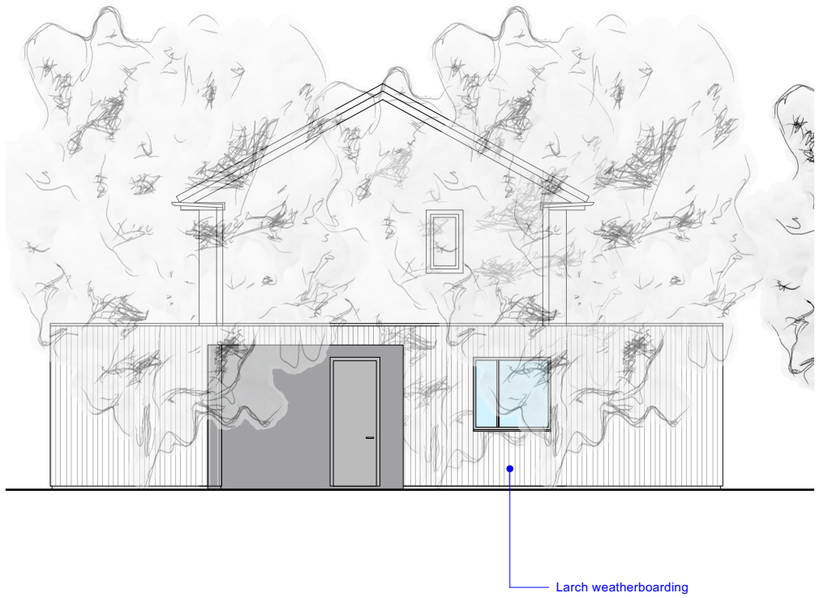

SOUTH ELEVATION

Rev B. Plan Amendments

James Gallie Architecture and Design
18 Greenway Lane, Bath, BA2 4LW
tel: 07986 105661 email: jg@jamesgallie.com

Scale:

1m 2m 5m

Project:

31 Kingsfield

Client :

M and E Hinde

Drawing Title:

Proposed Elevations

Scale: 1:100@A3

Date: 10 / 03 / 23

Drawn by: JG

Drawing No.

31KF_E_01 Rev B