



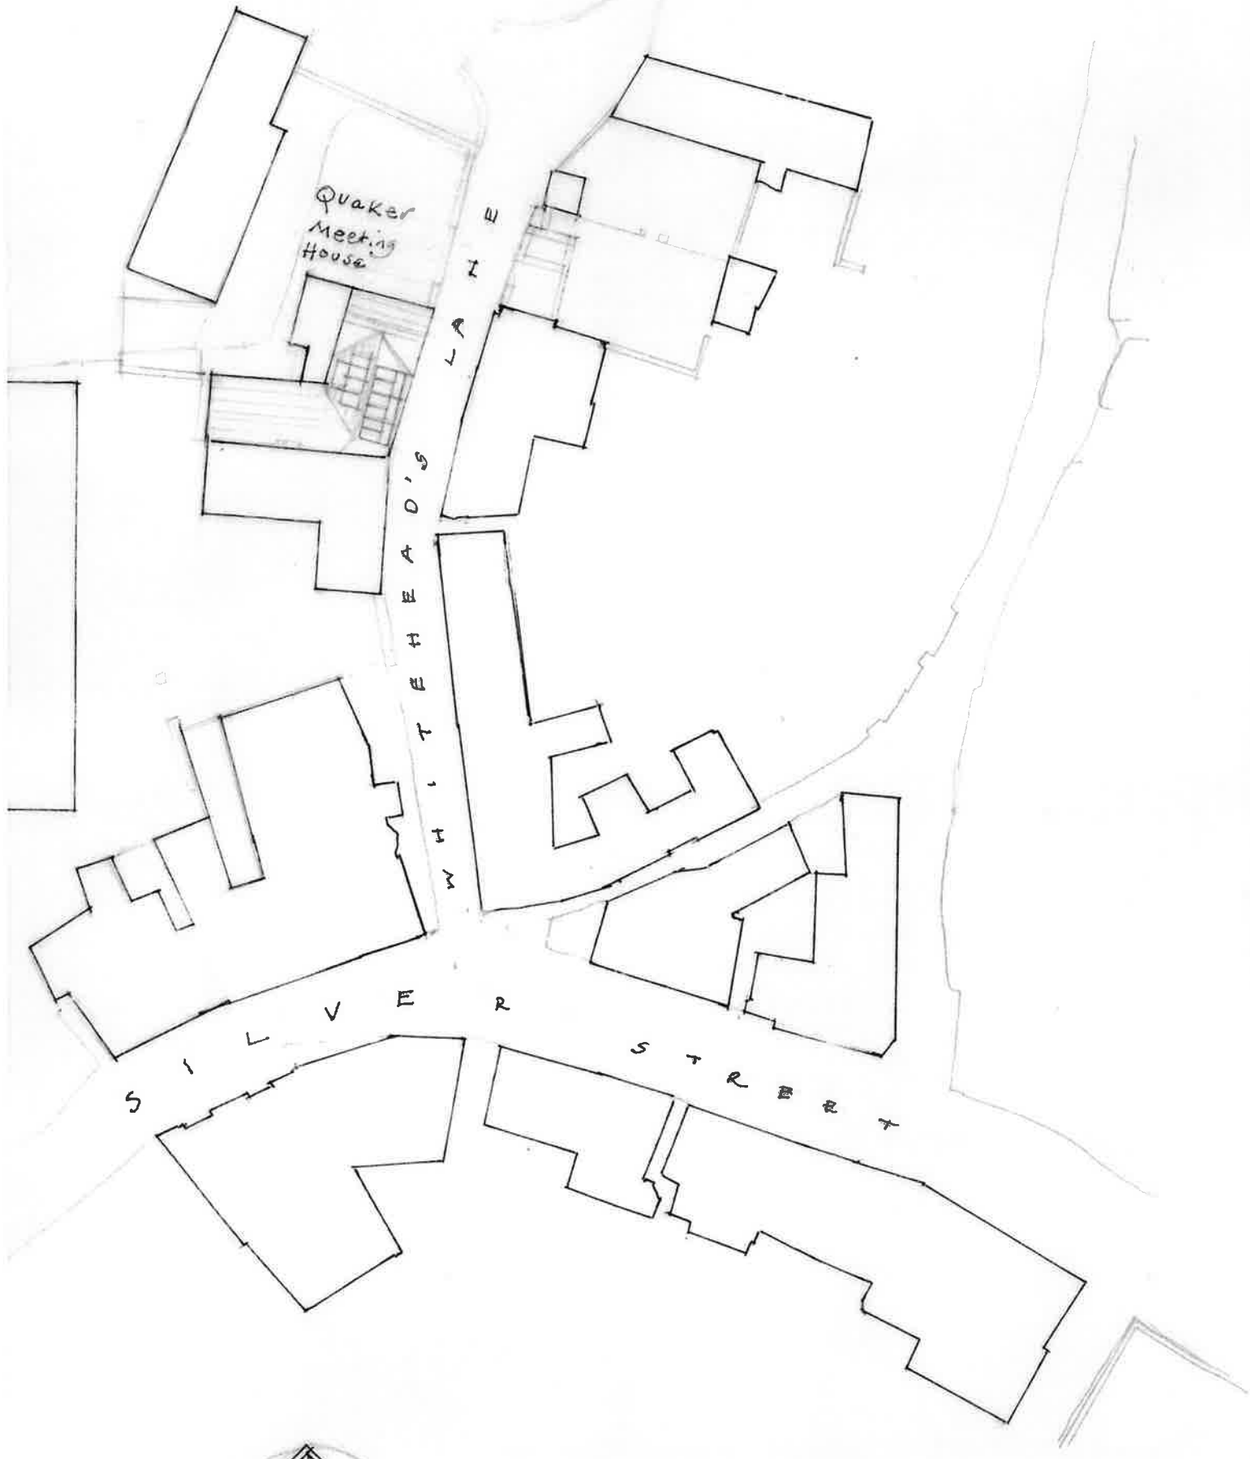

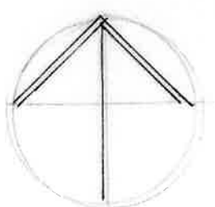

1:500 SCALE



Roof Plan

1:100





Partial Section

20 2416 x 1052 mm panels sit flush 80mm above roof surface (but are not visible in profile).