
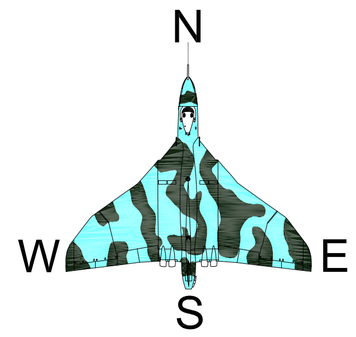


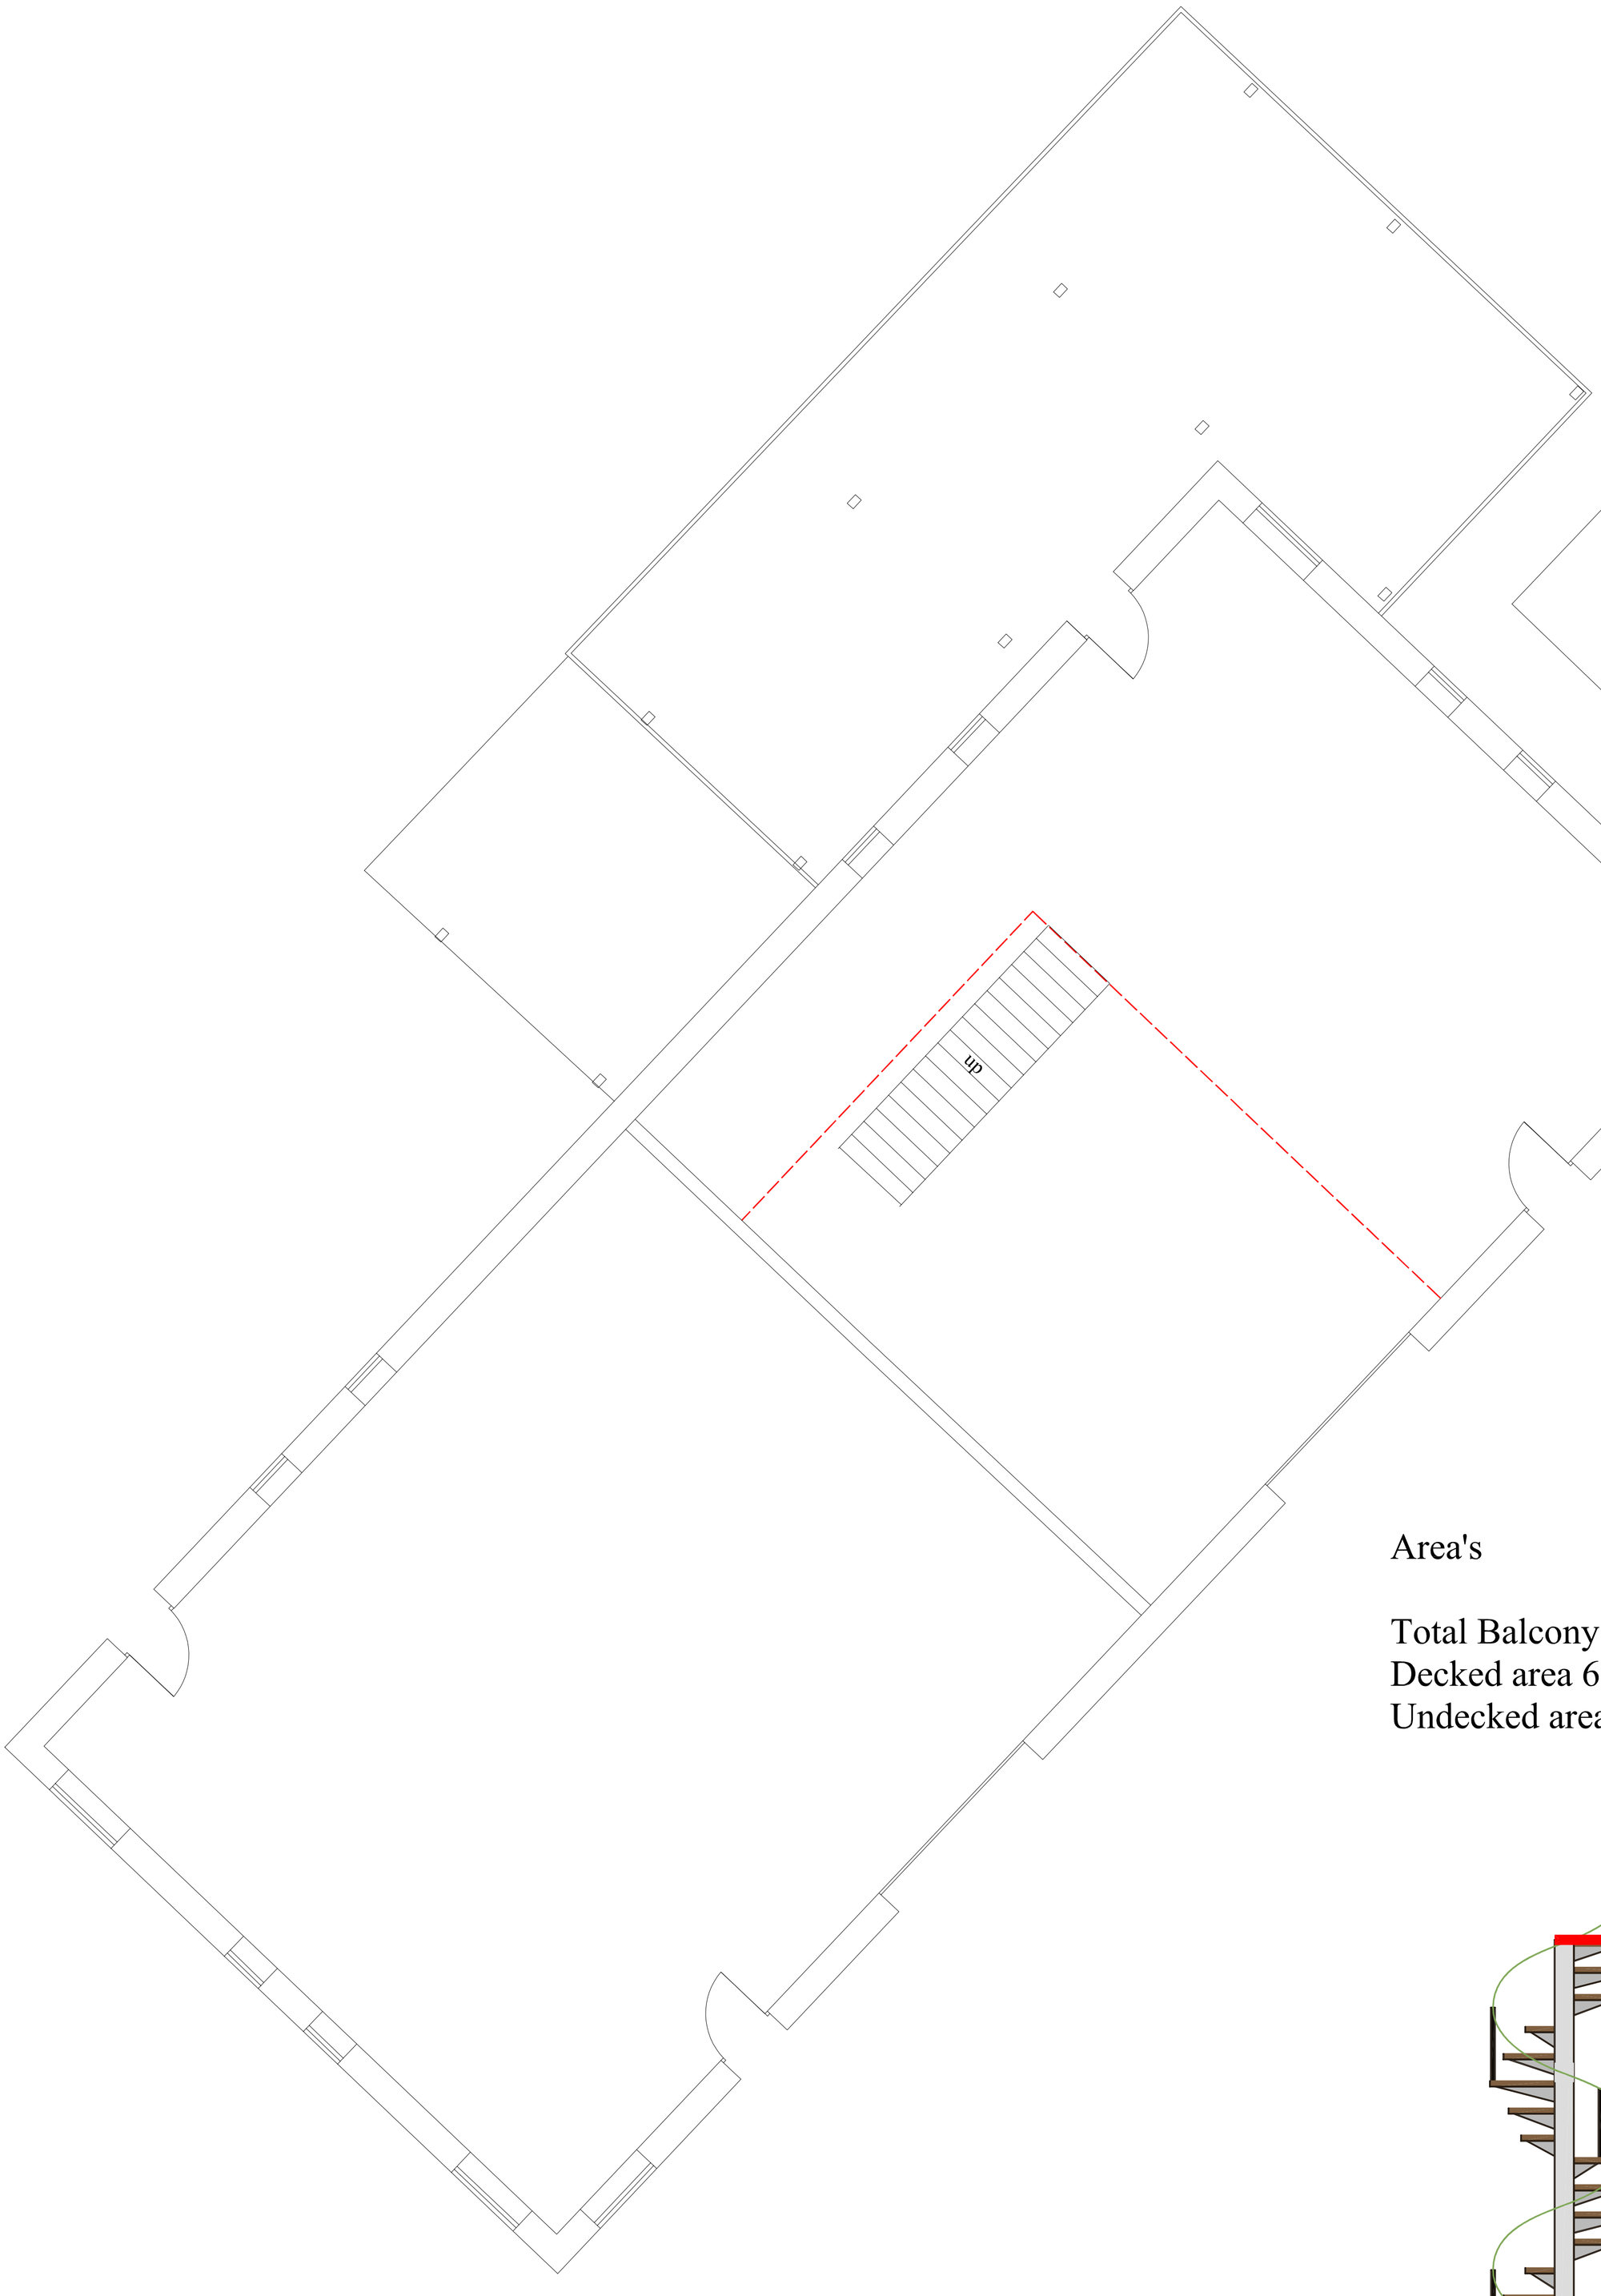

Area's

Total Balcony Structure Area =97.89
Decked area 61.52 sqm
Undecked areas 36.37 sqm

0 1m 2m 3m 4m 5m 6m 7m 8m 9m 10m

Scale 1 : 50

30 Years
BDS
Celebrating 30 Years 1993-2023

Building Design Surveys

(Building Design Surveys Ltd) www.bdscalne.com

Building Plans Drawn For Planning & Building Regulation Approval

NEW-BUILD . EXTENSIONS . REFURBISHMENT

C.A.D Design/Drafting	Architectural Services
Conveyance Plans	Building Surveys
Planning Consultants	Large format Printing & Scanning
3d Visualisation Plans	Photo Montage
Land & Building Surveying	3d Laser Scanning

The Studio . Milestone Cottage . 61 London Road . Calne
Wiltshire, SN11 0AA. Tel/Fax (01249) 816026
Email bds@pobox.com Mobile 07740 335693

Project Name:
Units 10A and 10B
Dunkirk Business Park Southwick

Drawing Title:
Ground Floor Survey

Client:
Respro (NPD) Ltd

Date:	Scale:		
November 2023	1:50@ A1		
Drawn	Checked	Dwg No	Rev
P.J-S	G.H	BDS-11-23-01	

Notes:
Survey Grid based on OS

30 YEARS 1993-2023

© copyright to this drawing remains with BDS Ltd

Wessex Design House Member