NOTES

THIS DRAWING MAY BE SCALED FOR THE PURPOSES OF PLANNING APPLICATIONS, LAND REGISTRY AND FOR LEGAL PLANS WHERE THE SCALE BAR IS USED, AND WHERE IT VERIFIES THAT THE DRAWING IS AN ORIGINAL OR AN ACCURATE COPY. IT MAY NOT BE SCALED FOR CONSTRUCTION PURPOSES.

ALWAYS REFER TO WRITTEN OR CALCULATED DIMENSIONS. IF IN DOUBT, REQUEST FURTHER INFORMATION.

ALL DIMENSIONS AND LEVELS TO BE CHECKED ON SITE. ANY DISCREPANCIES AND/OR AMBIGUITIES BETWEEN THIS DRAWING AND INFORMATION GIVEN ELSEWHERE MUST BE REPORTED IMMEDIATELY TO THIS OFFICE FOR CLARIFICATION BEFORE PROCEEDING.

THIS DRAWING TO BE READ IN CONJUNCTION WITH ALL RELEVANT ARCHITECT'S AND ENGINEERS' DRAWINGS AND SPECIFICATIONS AND ALL WORKS ARE TO BE CARRIED OUT IN ACCORDANCE WITH LATEST BRITISH STANDARDS / CODES OF PRACTICE.

0 1m 2m 4m 8m 16m

0 250500 1m 2m 4m




House


Existing outbuilding

LONGTITUDINAL SECTION


SITE SECTION
scale 1:50

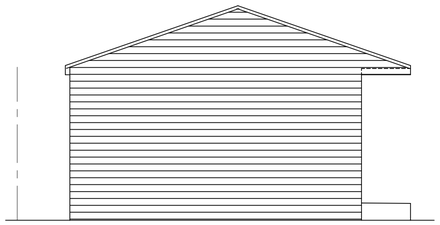


SIDE ELEVATION : NORTH

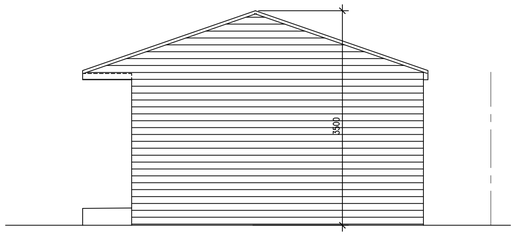

SIDE ELEVATION : SC

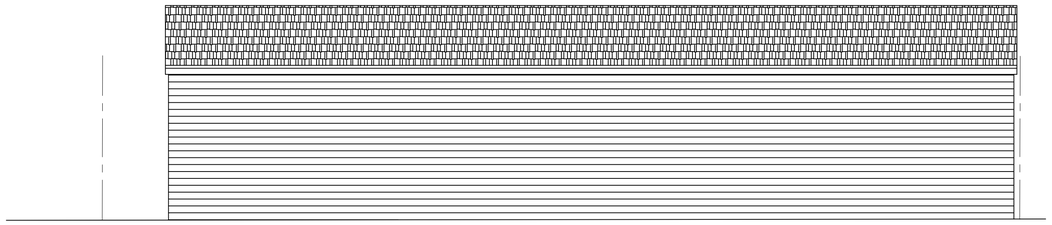


REAR ELEVATION : EAST

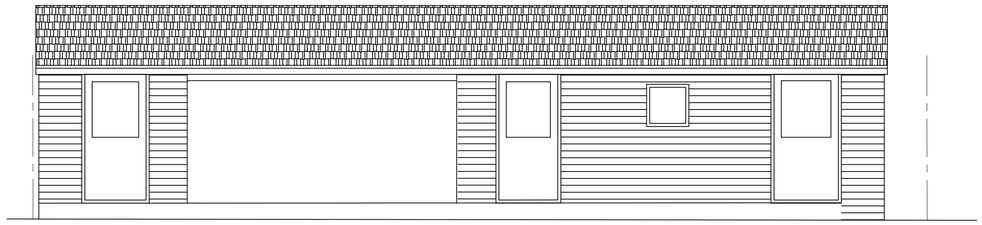


FRONT ELEVATION : WEST

ELEVATIONS
scale 1:50

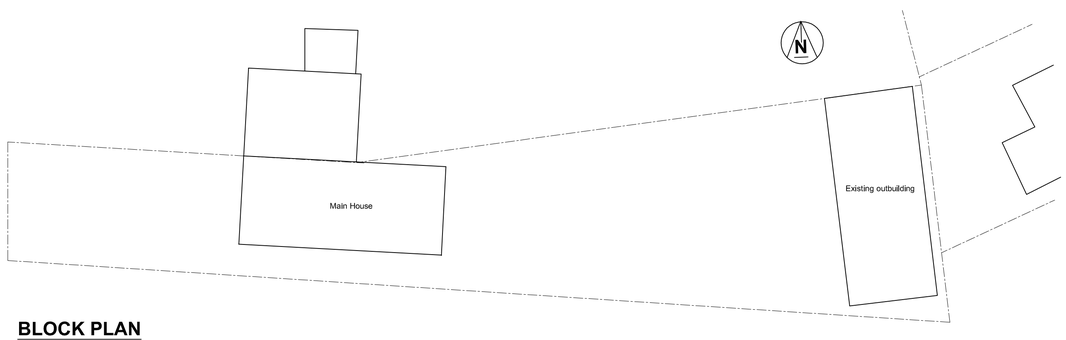

BLOCK PLAN
scale 1:200

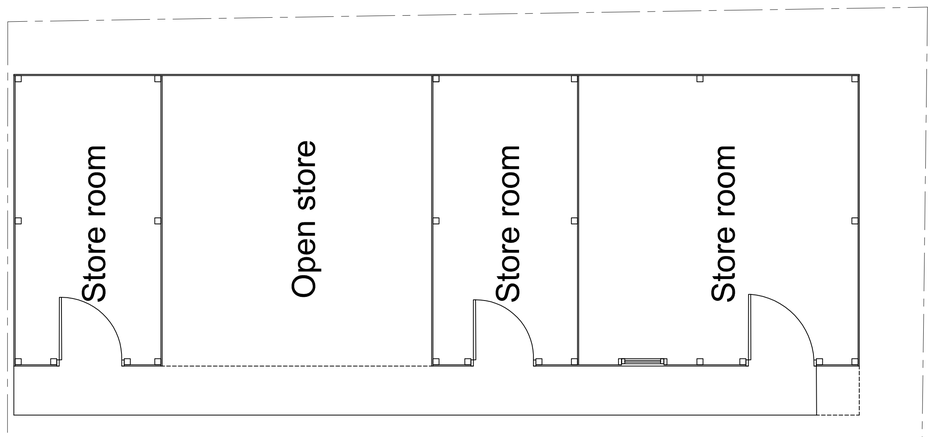

PLAN
scale 1:50

chris allen architects
285 London Road East, Batheaston, Bath BA1 7RL
Tel: 01225 851417 Mob:07900 908053
e mail:chrisallen285@gmail.com

REV A Block Plan expanded as requested by Planning 11.01.2024

CLIENT
Sarah Mac Fadzean

PROJECT
18 Crescent Road, Melksham
SN12 7EU

DRAWING TITLE

Outbuilding
Drawing of Existing Building

SCALE @ A1	DRAWN BY:
As shown	CA
DATE	CHECKED BY
Dec 2023	CA

JOB NUMBER	DRAWING NUMBER	REVISION LETTER
23.135	AL(0)001	A