


HW
20/02/2023

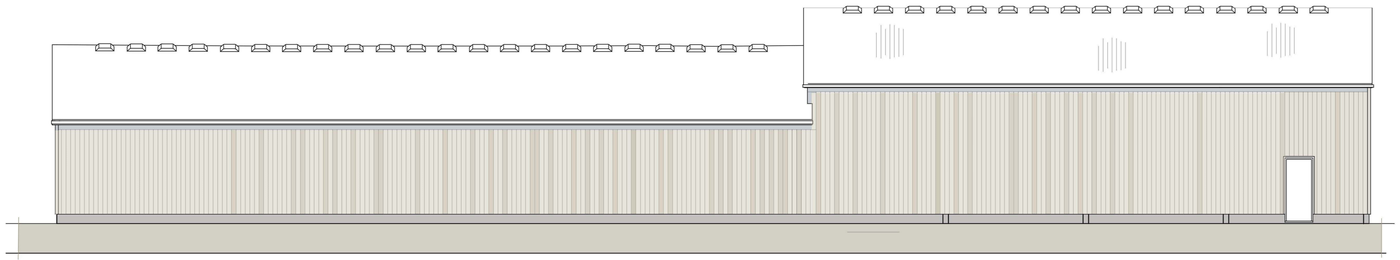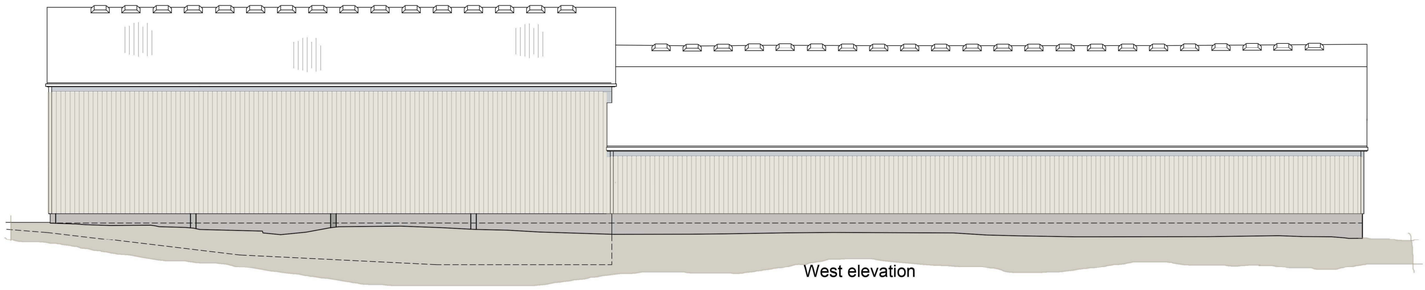



East elevation


West elevation

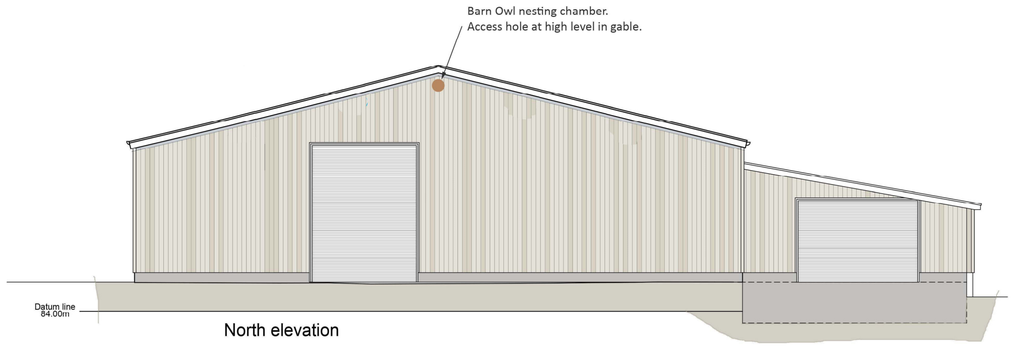

North elevation

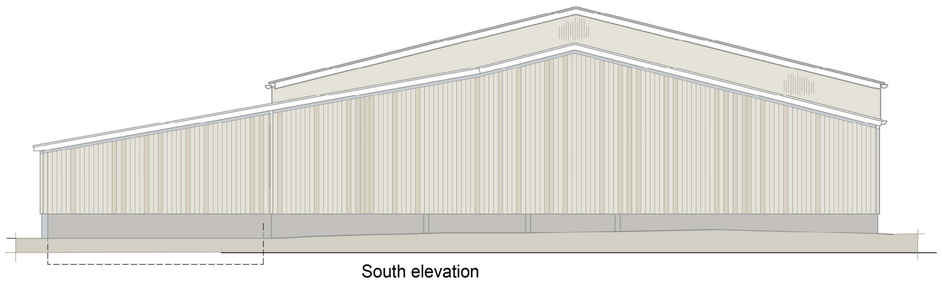
South elevation



NOTE: Proposed wall cladding:
The cladding for this building is to be a coated steel profiled sheet supplied by Thomas Panels & Profiles Ltd : ref TP200 Plastisol.

Colour is to be 'Goosewing Grey' (10A05)

Goosewing Grey 10A05 (A)

PROJECT

Pry Farm, Purton

REVISION	DATE	AMENDMENTS
-	-	-

SCALE BAR - 1:100

1:100 @ A1

Warehouse 2

MATHEWSON WATERS ARCHITECTS
The Old Surgery
Crowle Road . Lambourn . RG17 8NR
Berkshire
enquiries@mw-architects.co.uk
www.mw-architects.co.uk
01488 73131
Devizes Studio: 01380 721994
Wrexham Studio: 07540 726562
RIBA Chartered Practice

22102.111-D

© MATHEWSON WATERS ARCHITECTS LLP

ALL FIGURED DIMENSIONS ARE TO BE TAKEN IN PREFERENCE TO SCALED DIMENSIONS AND ANY INACCURACIES ARE TO BE REPORTED TO THE ARCHITECT. DIMENSIONS TO BE CHECKED ON SITE BEFORE ANY WORK IS PUT IN HAND OR PREFABRICATED. COPYRIGHT OF THIS DRAWING IS RETAINED BY THE ARCHITECT AND IT MUST NOT BE REPRODUCED WITHOUT THEIR WRITTEN CONSENT.